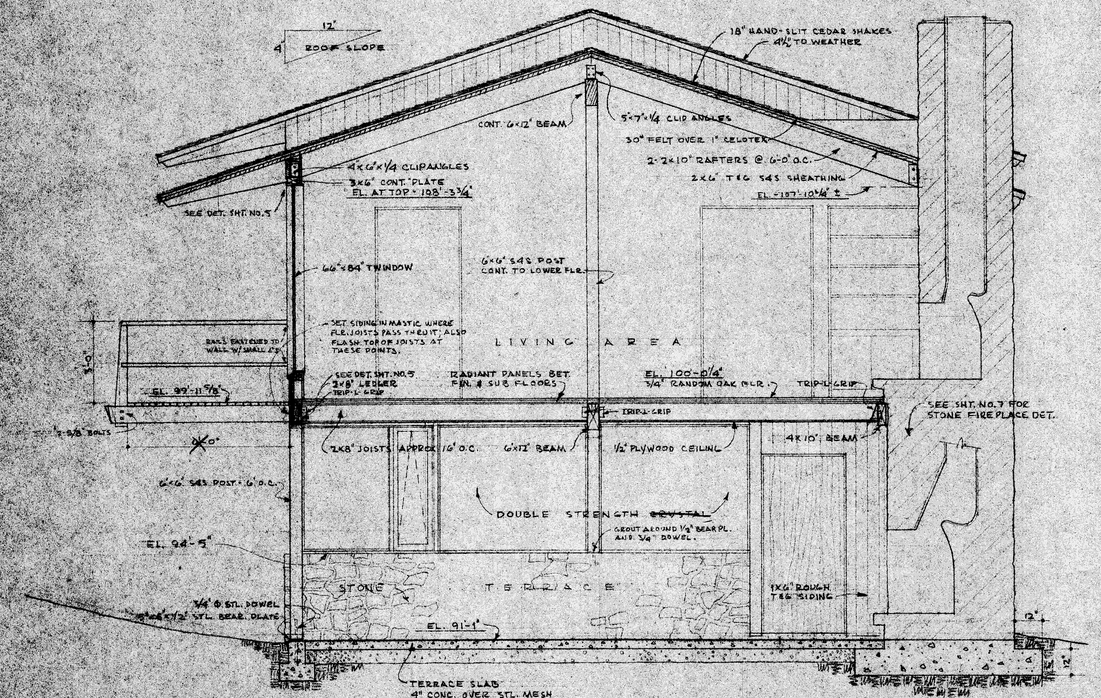

SECTION X-X
SCALE 3/8" = 1'-0"

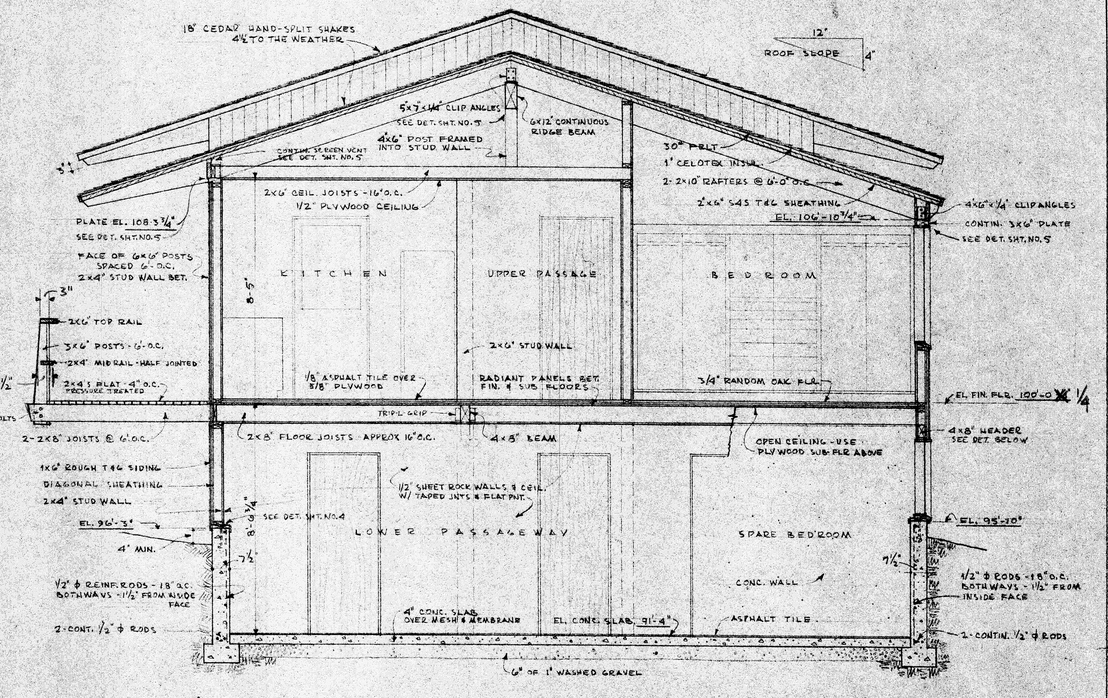

SECTION Y-Y
SCALE 3/8" = 1'-0"

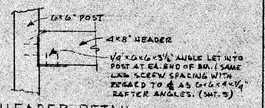

HEADER DETAIL

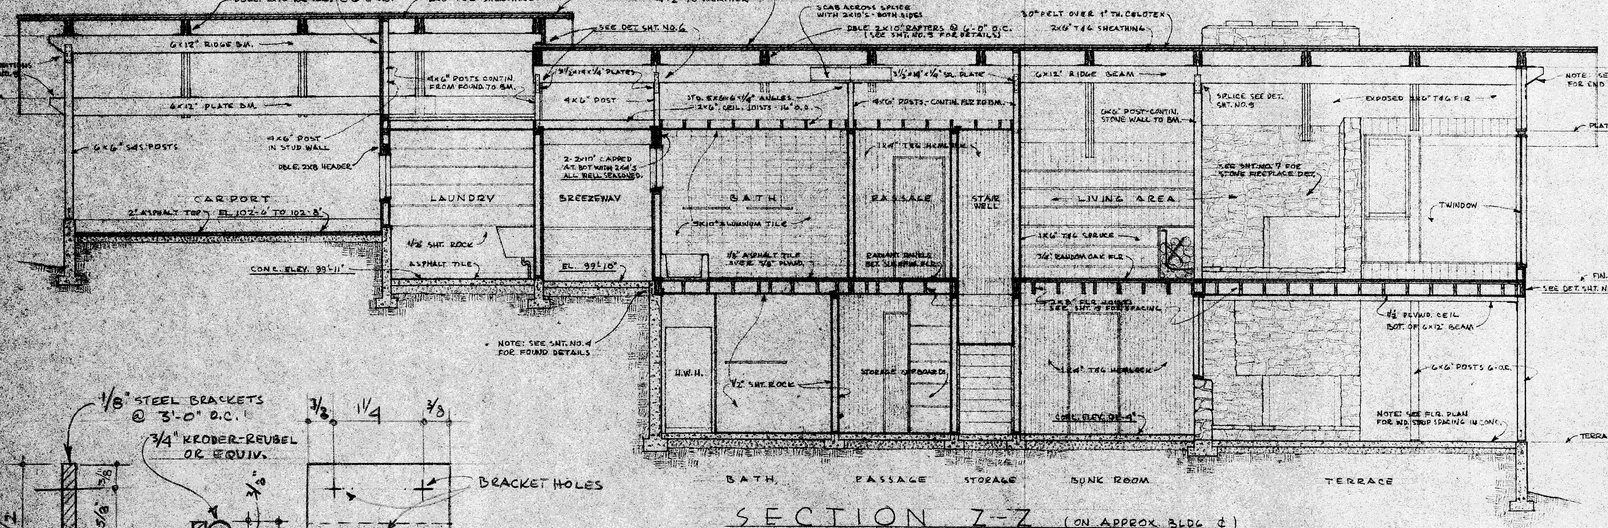

SECTION Z-Z (ON APPROX BLDG ℄)
SCALE 1/4" = 1'-0"

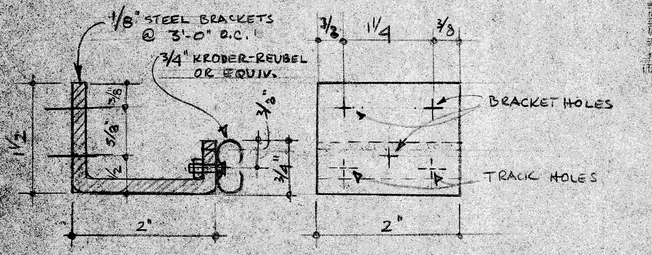

CURTAIN TRACK

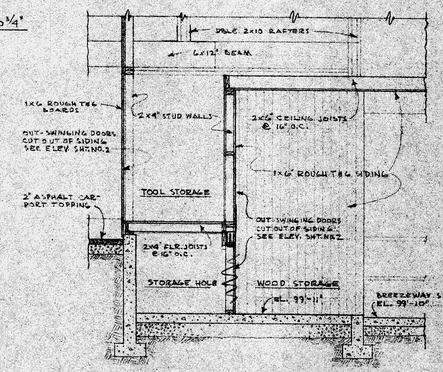

SECTION W-W (STORAGE AREAS)
SCALE 3/8" = 1'-0"

SECTIONS & DETAILS

MOUNTAIN HOUSE FOR
MR & MRS. J. DONALD KROEKER
MILWAUKIE HEIGHTS, OREGON

THE OFFICE OF
PIETRO BELLUSCHI - ARCHITECT
8040 S.W. JEFFERSON STREET - PORTLAND 1, OREGON

SCALE	REVISIONS	DATE
AS SHOWN	10/5 REVISED SECTIONS X-X & Y-Y	
JOB NO. 1202		DRAWING NO. 3