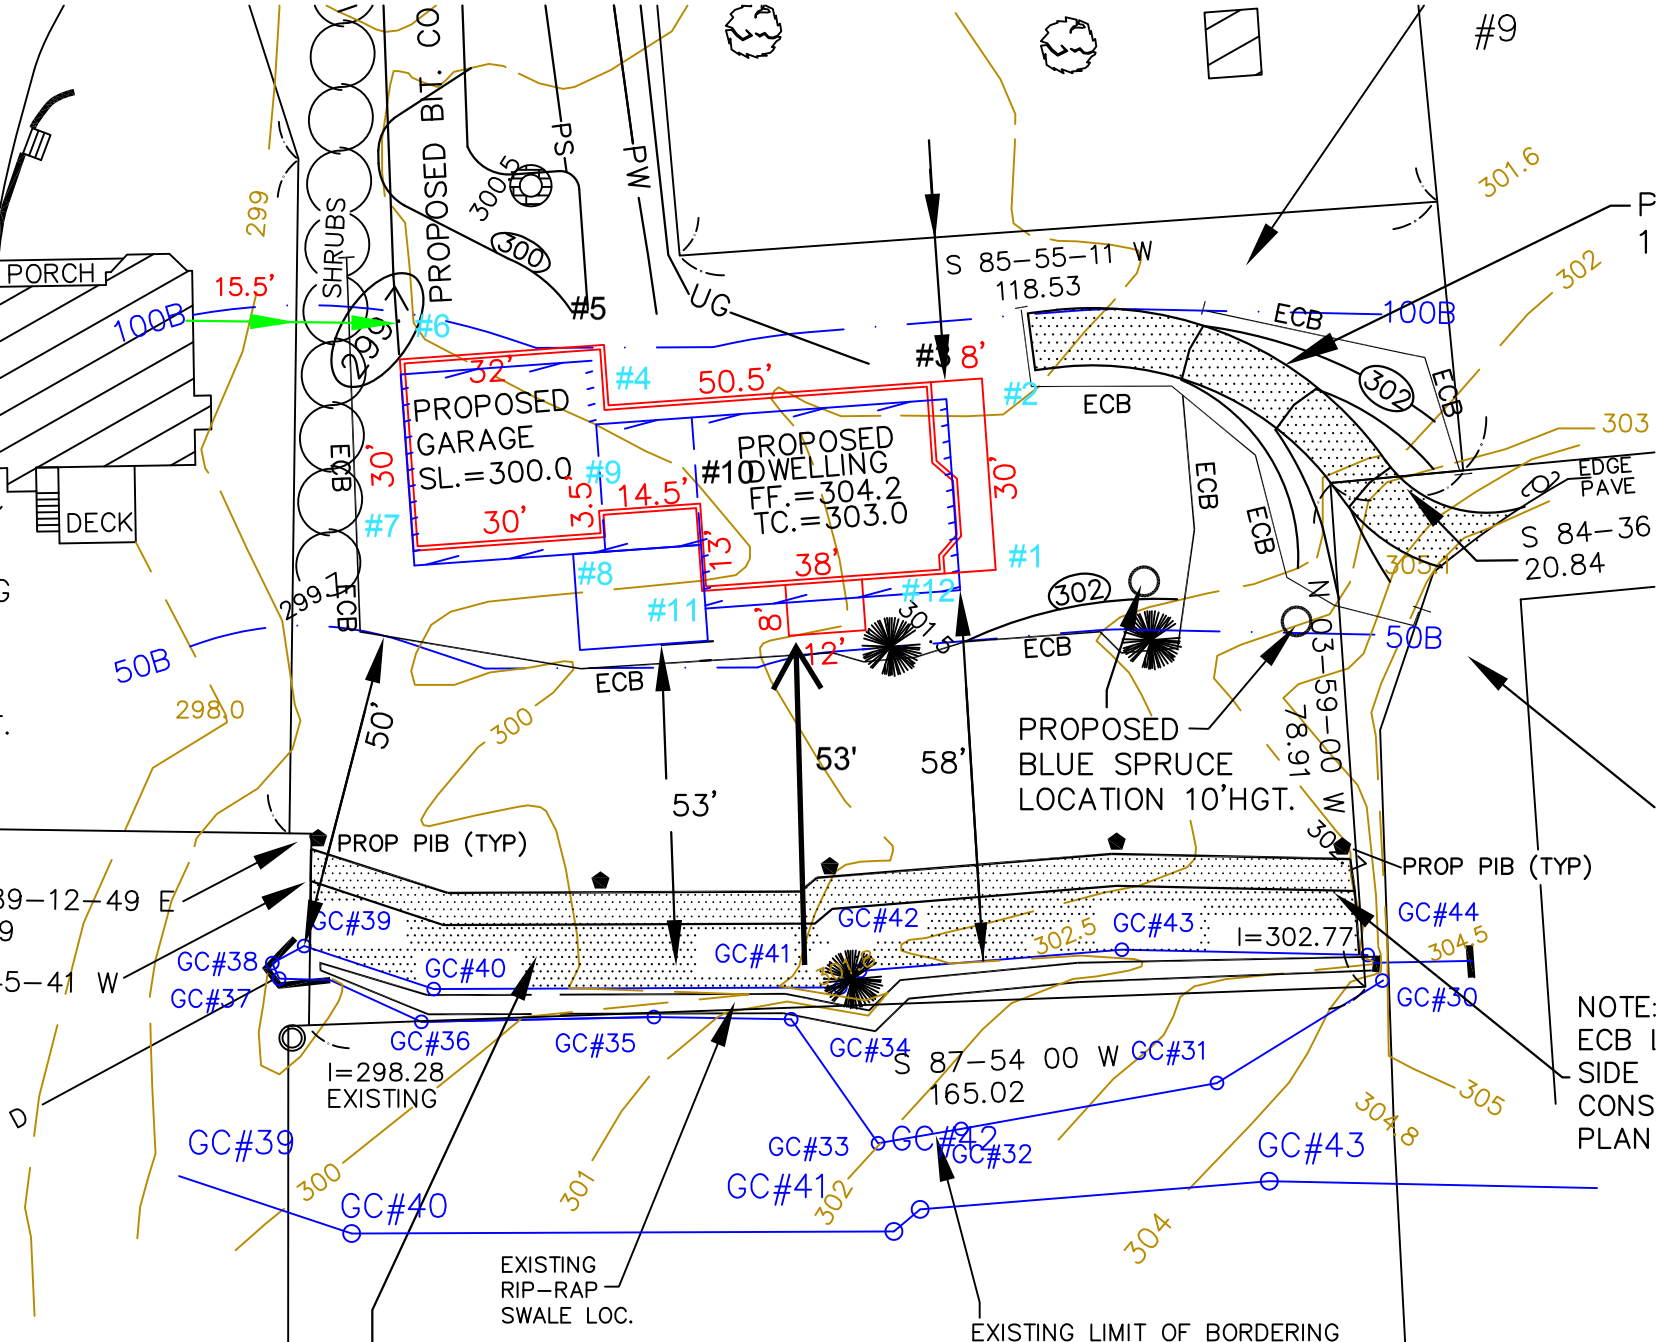
PROPOSED
GARAGE
SL.=300.0
PROPOSED
#100 DWELLING
FF.=304.2
TC.=303.0
PROPOSED BIT. CO
SHRUBS
PORCH
DECK
S 85-55-11 W
118.53
S 84-36
20.84
EDGE
PAVE
N 03-59-00 W
78.91
PROPOSED
BLUE SPRUCE
LOCATION 10'HGT.
PROP PIB (TYP)
S 87-54 00 W
165.02
I=298.28
EXISTING
I=302.77
EXISTING
RIP-RAP
SWALE LOC.
EXISTING LIMIT OF BORDERING
NOTE:
ECB I
SIDE
CONS
PLAN