


ISAAC LEE SURVEY

APPROVED BY

LEASEHOLDER SL-23 & 24 DATE

J. D. Billings
LEASEHOLDER SL-23 DATE 10-15-2001

LEASEHOLDER SL-26 DATE

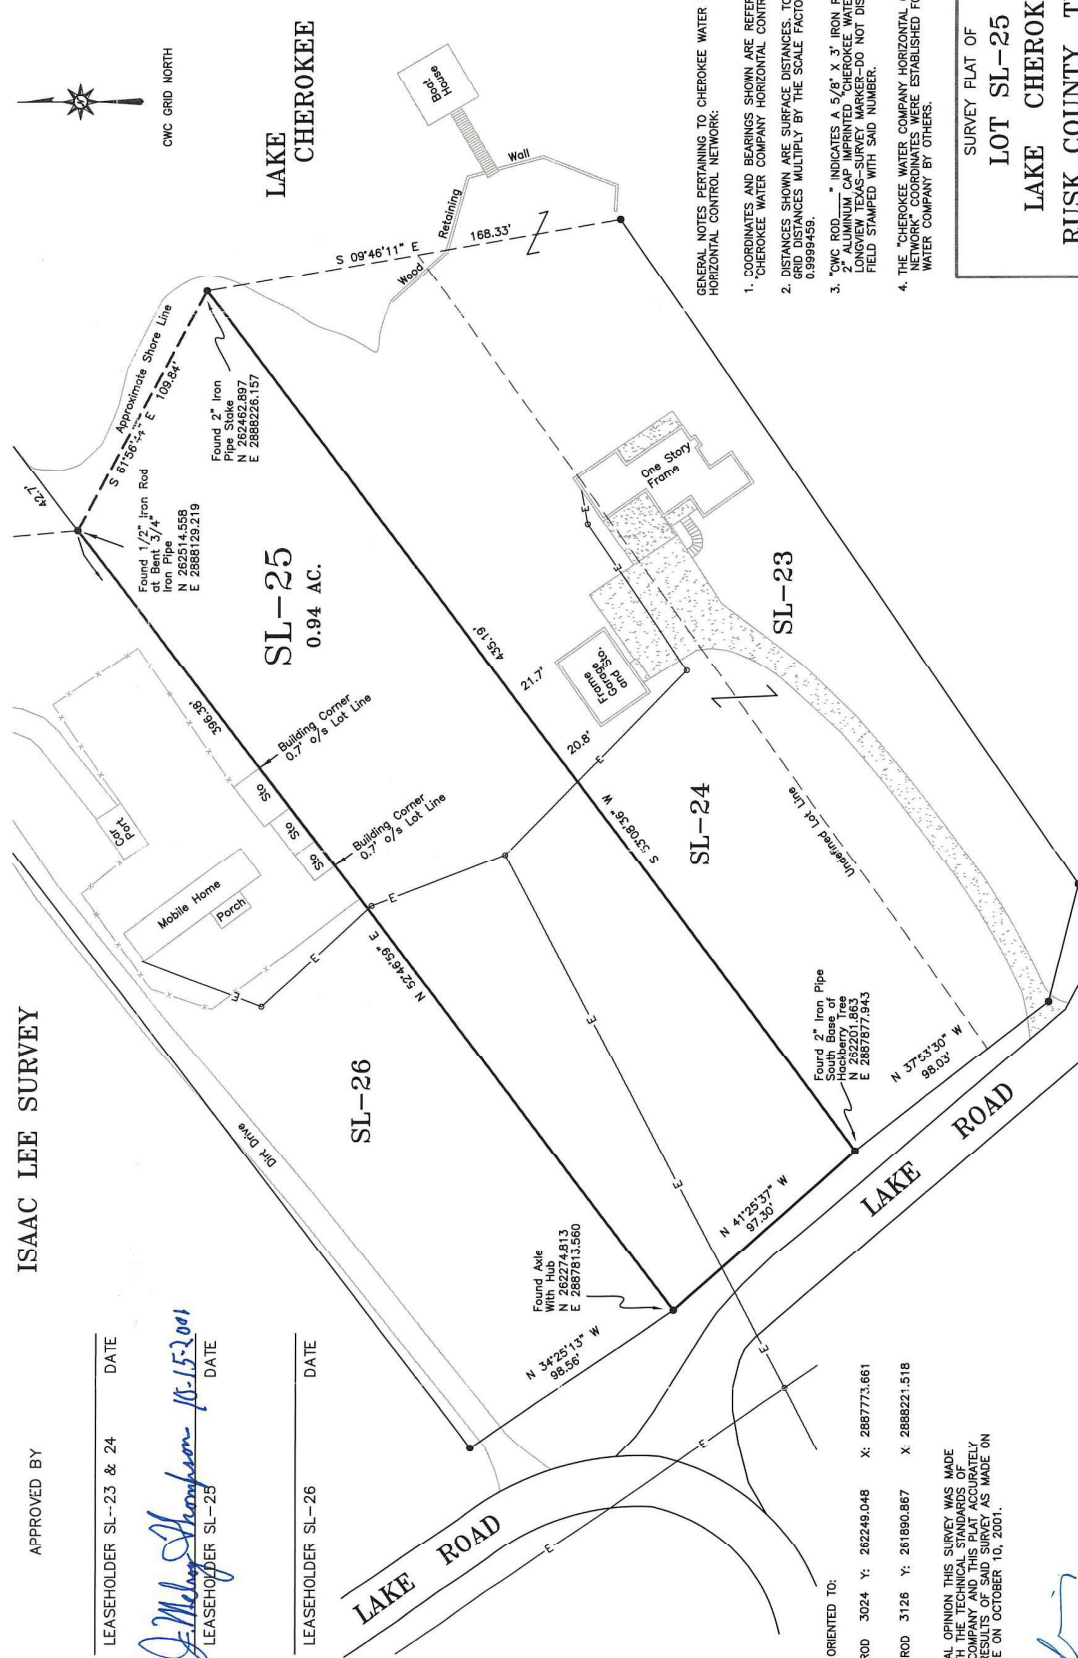

- GENERAL NOTES PERTAINING TO CHEROKEE WATER COMPANY HORIZONTAL CONTROL NETWORK:
1. COORDINATES AND BEARINGS SHOWN ARE REFERENCED TO THE "CHEROKEE WATER COMPANY HORIZONTAL CONTROL NETWORK".
 2. DISTANCES SHOWN ARE SURFACE DISTANCES. TO CONVERT TO GRADE DISTANCES MULTIPLY BY THE SCALE FACTOR OF 0.99999459.
 3. "CWC ROD" INDICATES A 5/8" X 3" IRON ROD WITH A "ALUMINUM CAP" IMPRINTED "CHEROKEE WATER COMPANY - CWC SURVEYING" AND "CWC" AND "CWC" AND "CWC" FIELD STAMPED WITH SAID NUMBER.
 4. THE "CHEROKEE WATER COMPANY HORIZONTAL CONTROL NETWORK" COORDINATES WERE ESTABLISHED FOR CHEROKEE WATER COMPANY BY OTHERS.

SURVEY PLAT OF
LOT SL-25
LAKE CHEROKEE
RUSK COUNTY, TEXAS
PLAT OF RECORD

DATE	SCALE	JOB NO.
10/10/01	1"=50'	601-123

THIS SURVEY WAS ORIENTED TO:
(ORIGIN) CWC ROD 3024 Y: 202249.048 X: 2887771.661
(REFERENCE) CWC ROD 3126 Y: 261890.867 X: 2888221.518

IN MY PROFESSIONAL OPINION THIS SURVEY WAS MADE IN COMPLIANCE WITH THE TECHNICAL STANDARDS OF THE SURVEYING PROFESSION AND ACCURATELY REPRESENTS THE RESULTS OF SAID SURVEY AS MADE ON THE GROUND BY ME ON OCTOBER 10, 2001.

J.D. Billings
J.D. BILLINGS
REGISTERED PROFESSIONAL LAND SURVEYOR
NO. 4133

J. D. BILLINGS LAND SURVEYING COMPANY P.O.B. 2400 KILGORE, TEXAS 75663 PHONE (903) 983-3624