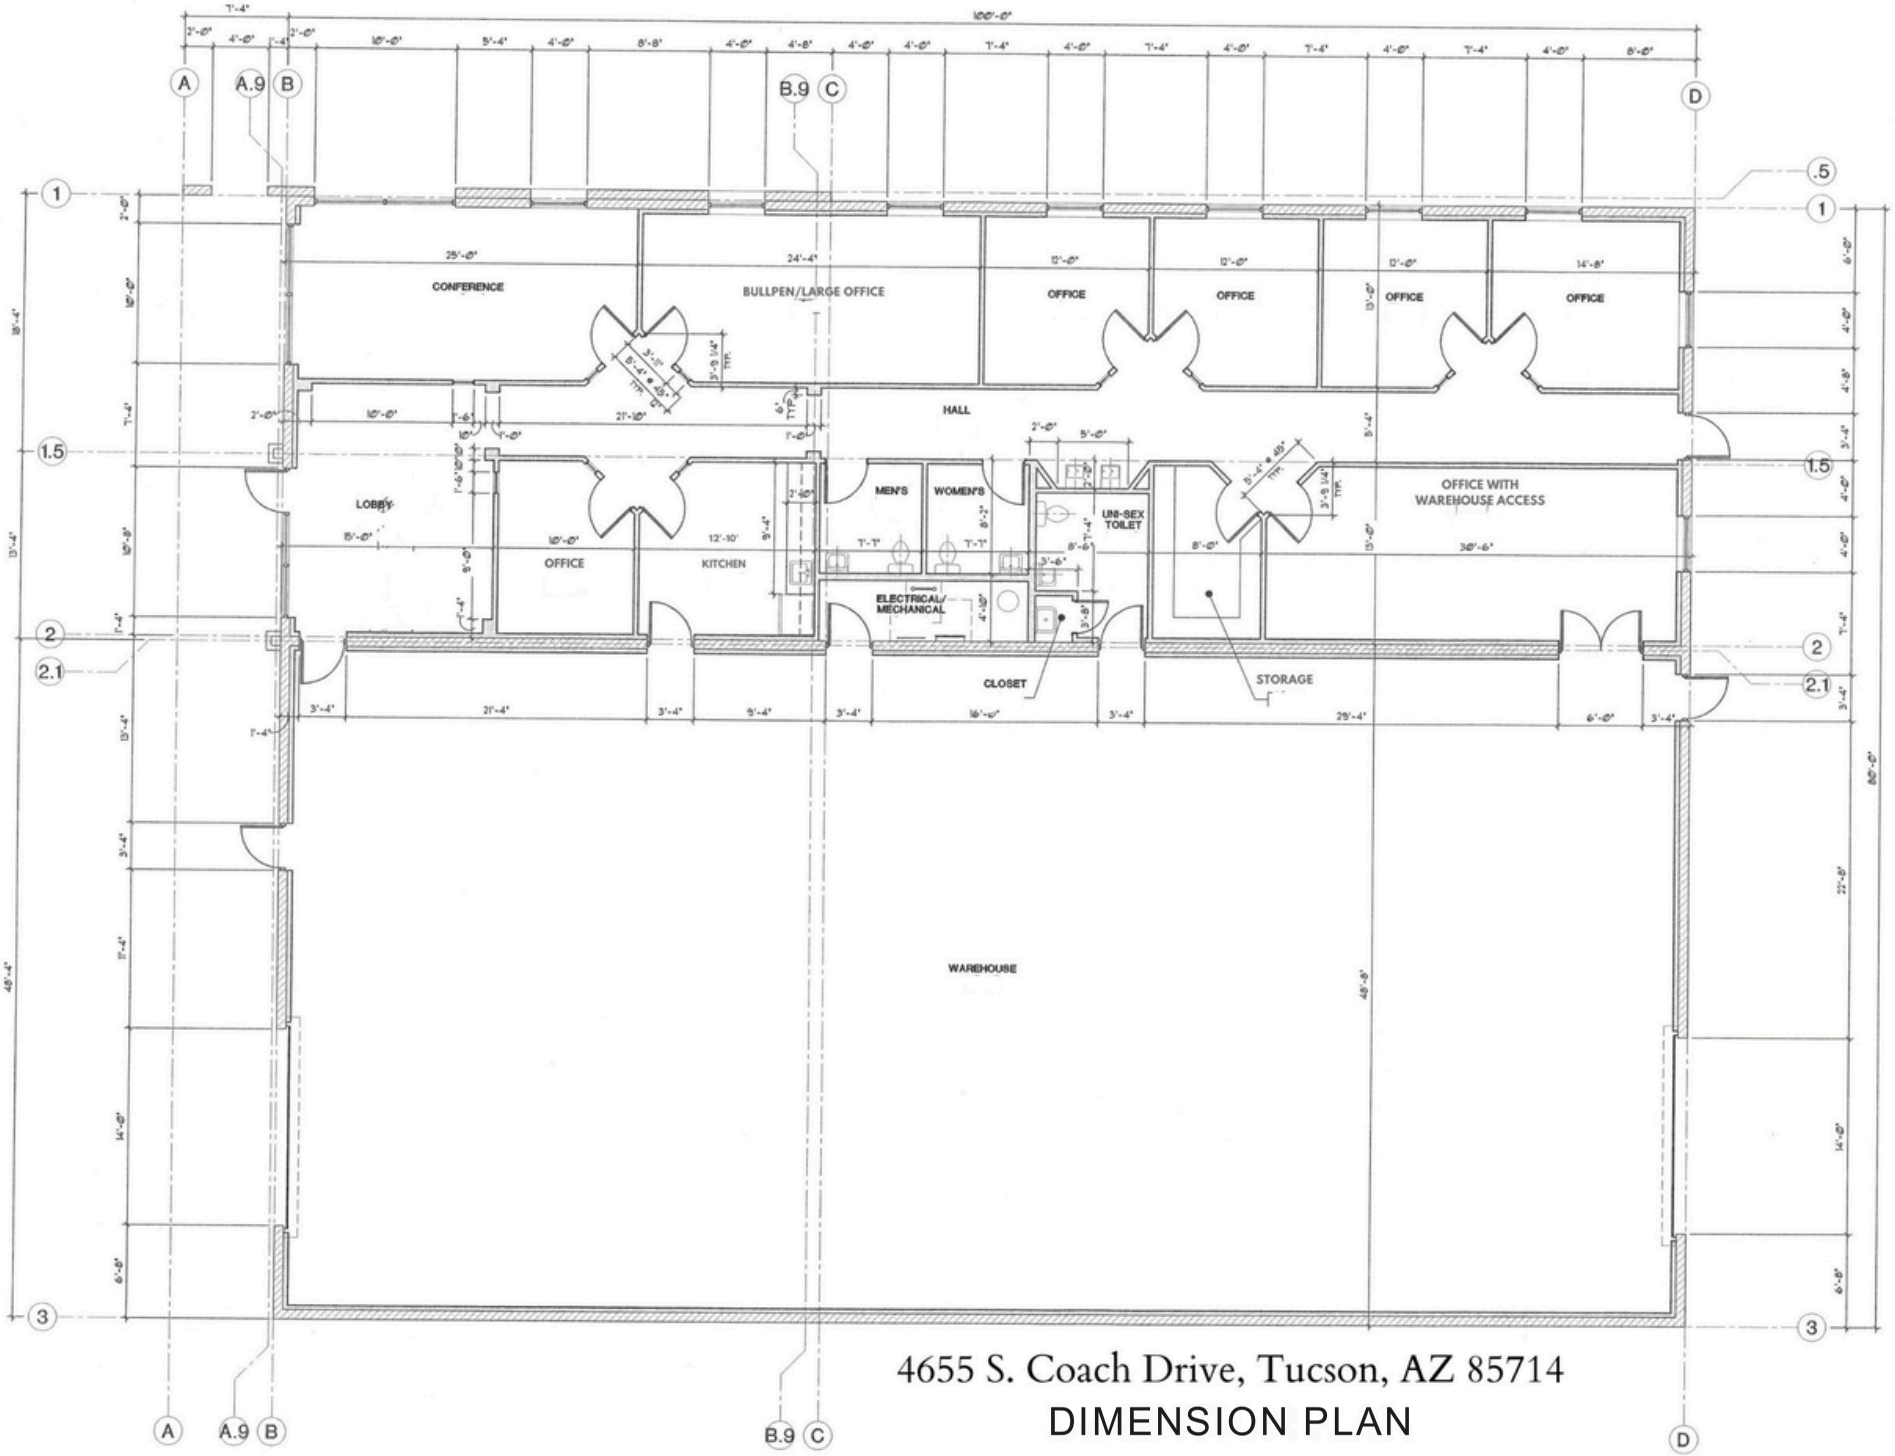

4655 S. Coach Drive, Tucson, AZ 85714

DIMENSION PLAN