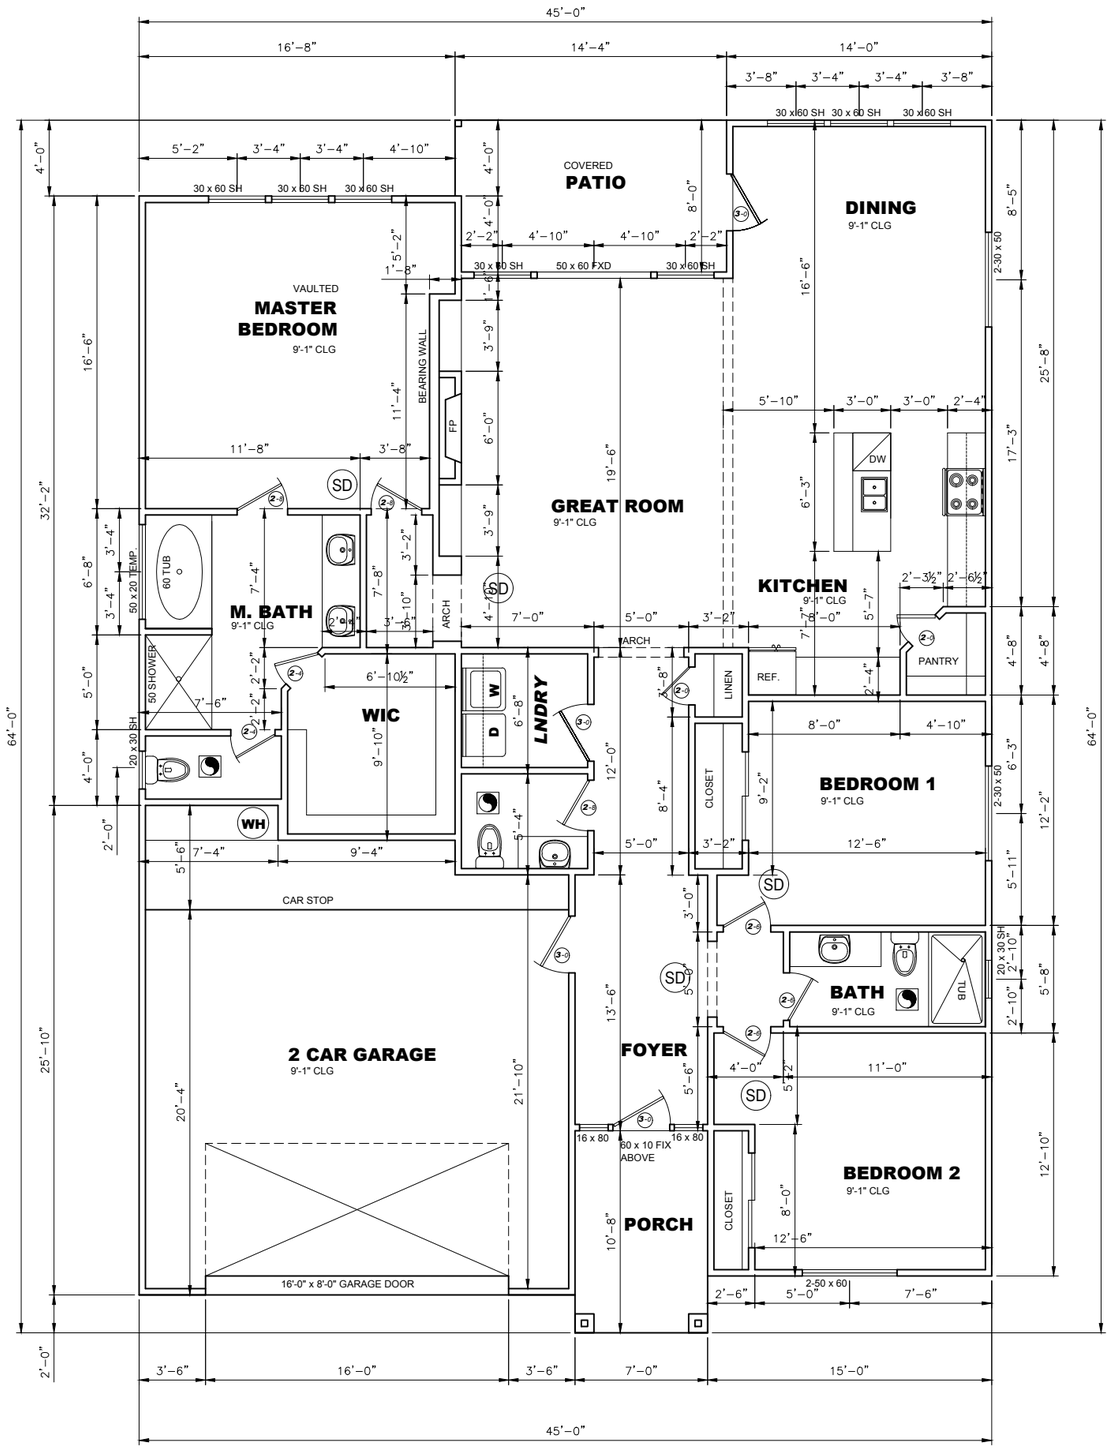

CALCULATION AREA:	
FIRST FLOOR:	1969 SQFT
GARAGE:	565 SQFT
PORCH:	75 SQFT
COVERED PATIO:	113 SQFT
TOTAL LIVING AREA	2722 SQ FT

LEGEND

RECESSED FAN EXHAUST TO EXTERIOR

SD SMOKE DETECTOR

FIRST FLOOR PLAN

FULL SIZE: 1/4" = 1'-0" (24x36)
HALF SIZE: 1/8" = 1'-0" (11x17)

REVISIONS/CORRECTIONS

NO.	DESCRIPTION

WAIKAKAUA DRIVE
BASTROP, TEXAS 78602
FLOOR PLAN

ACOSTA CUSTOM HOMES
512 801-9720 acostahomes@gmail.com

SHEET:
A1
2 OF 5

C:/LGR2022-A37 NANCY ACOSTA