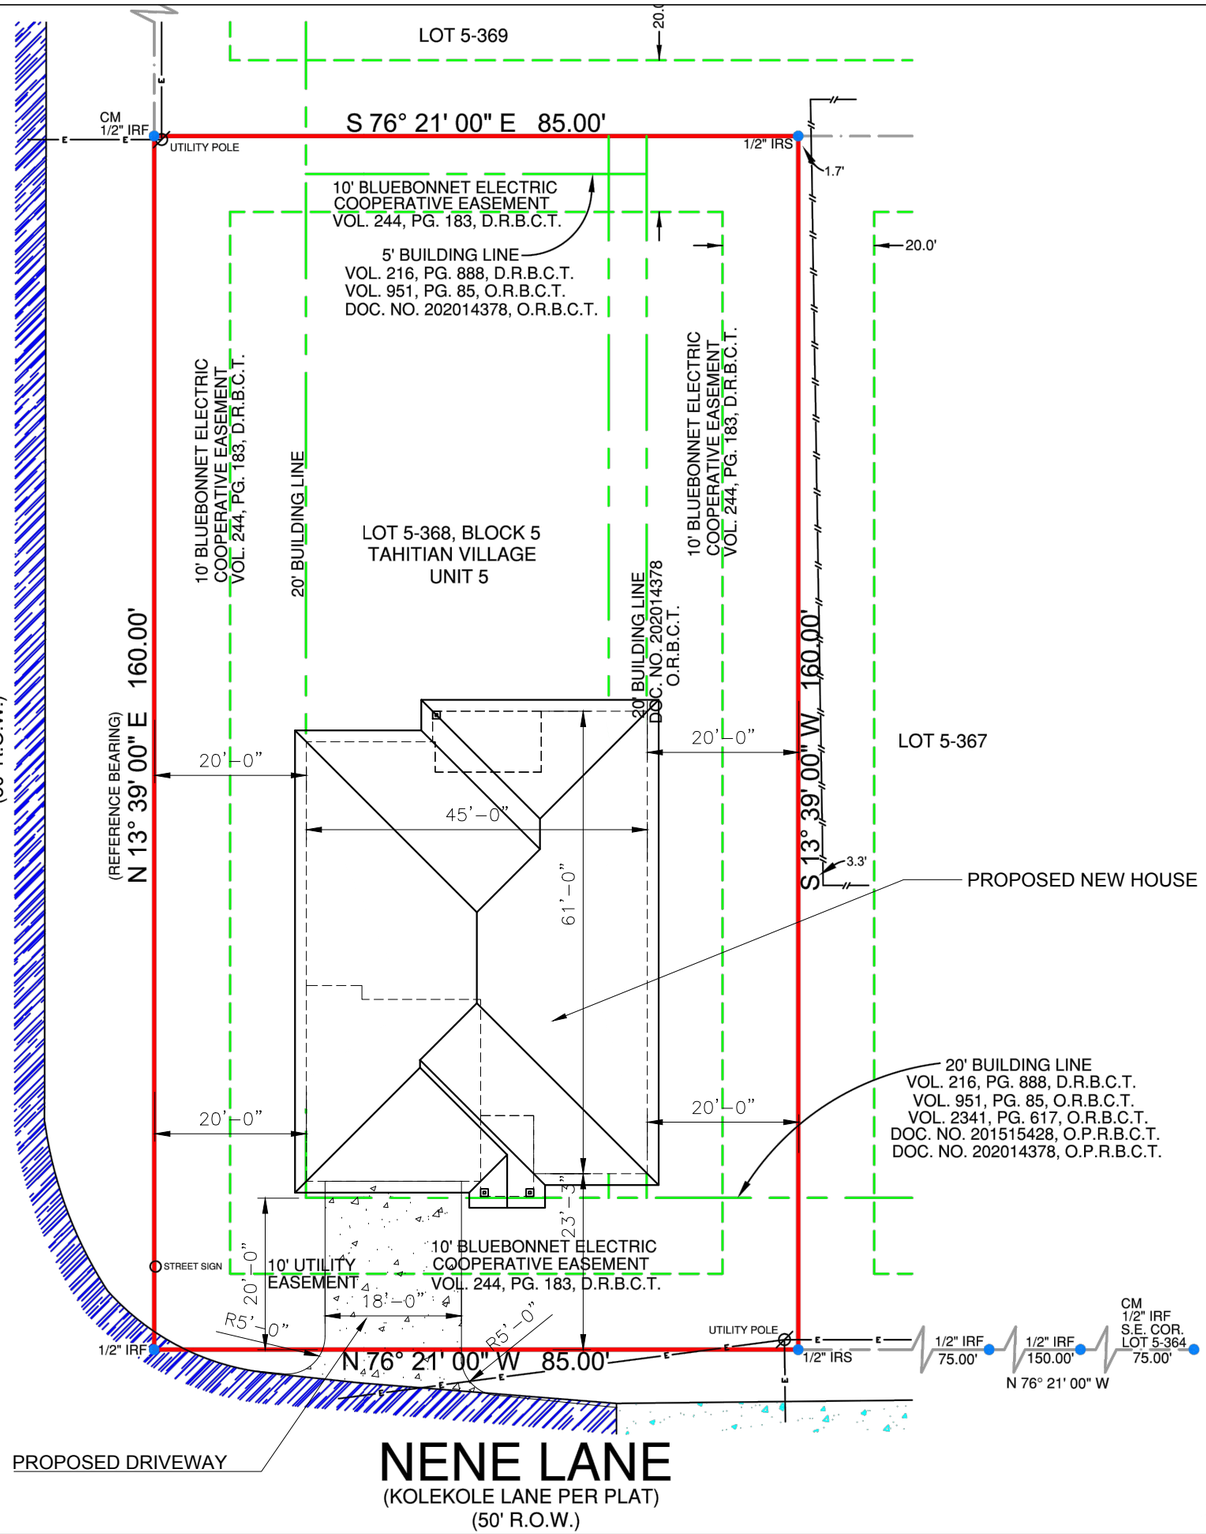

SITE PLAN LAYOUT

FULL SIZE: 1" = 10'-0" (24x36)
HALF SIZE: 1" = 20'-0" (11x17)

REVISIONS/CORRECTIONS

NO.	DESCRIPTION

WAIKAKAAUA DRIVE
BASTROP, TEXAS 78602

SITE PLAN LAYOUT

ACOSTA CUSTOM HOMES
512 801-9720
acostahomes@gmail.com

SHEET:
SP1
1 OF 5

C:/LGR2022-A37 NANCY ACOSTA