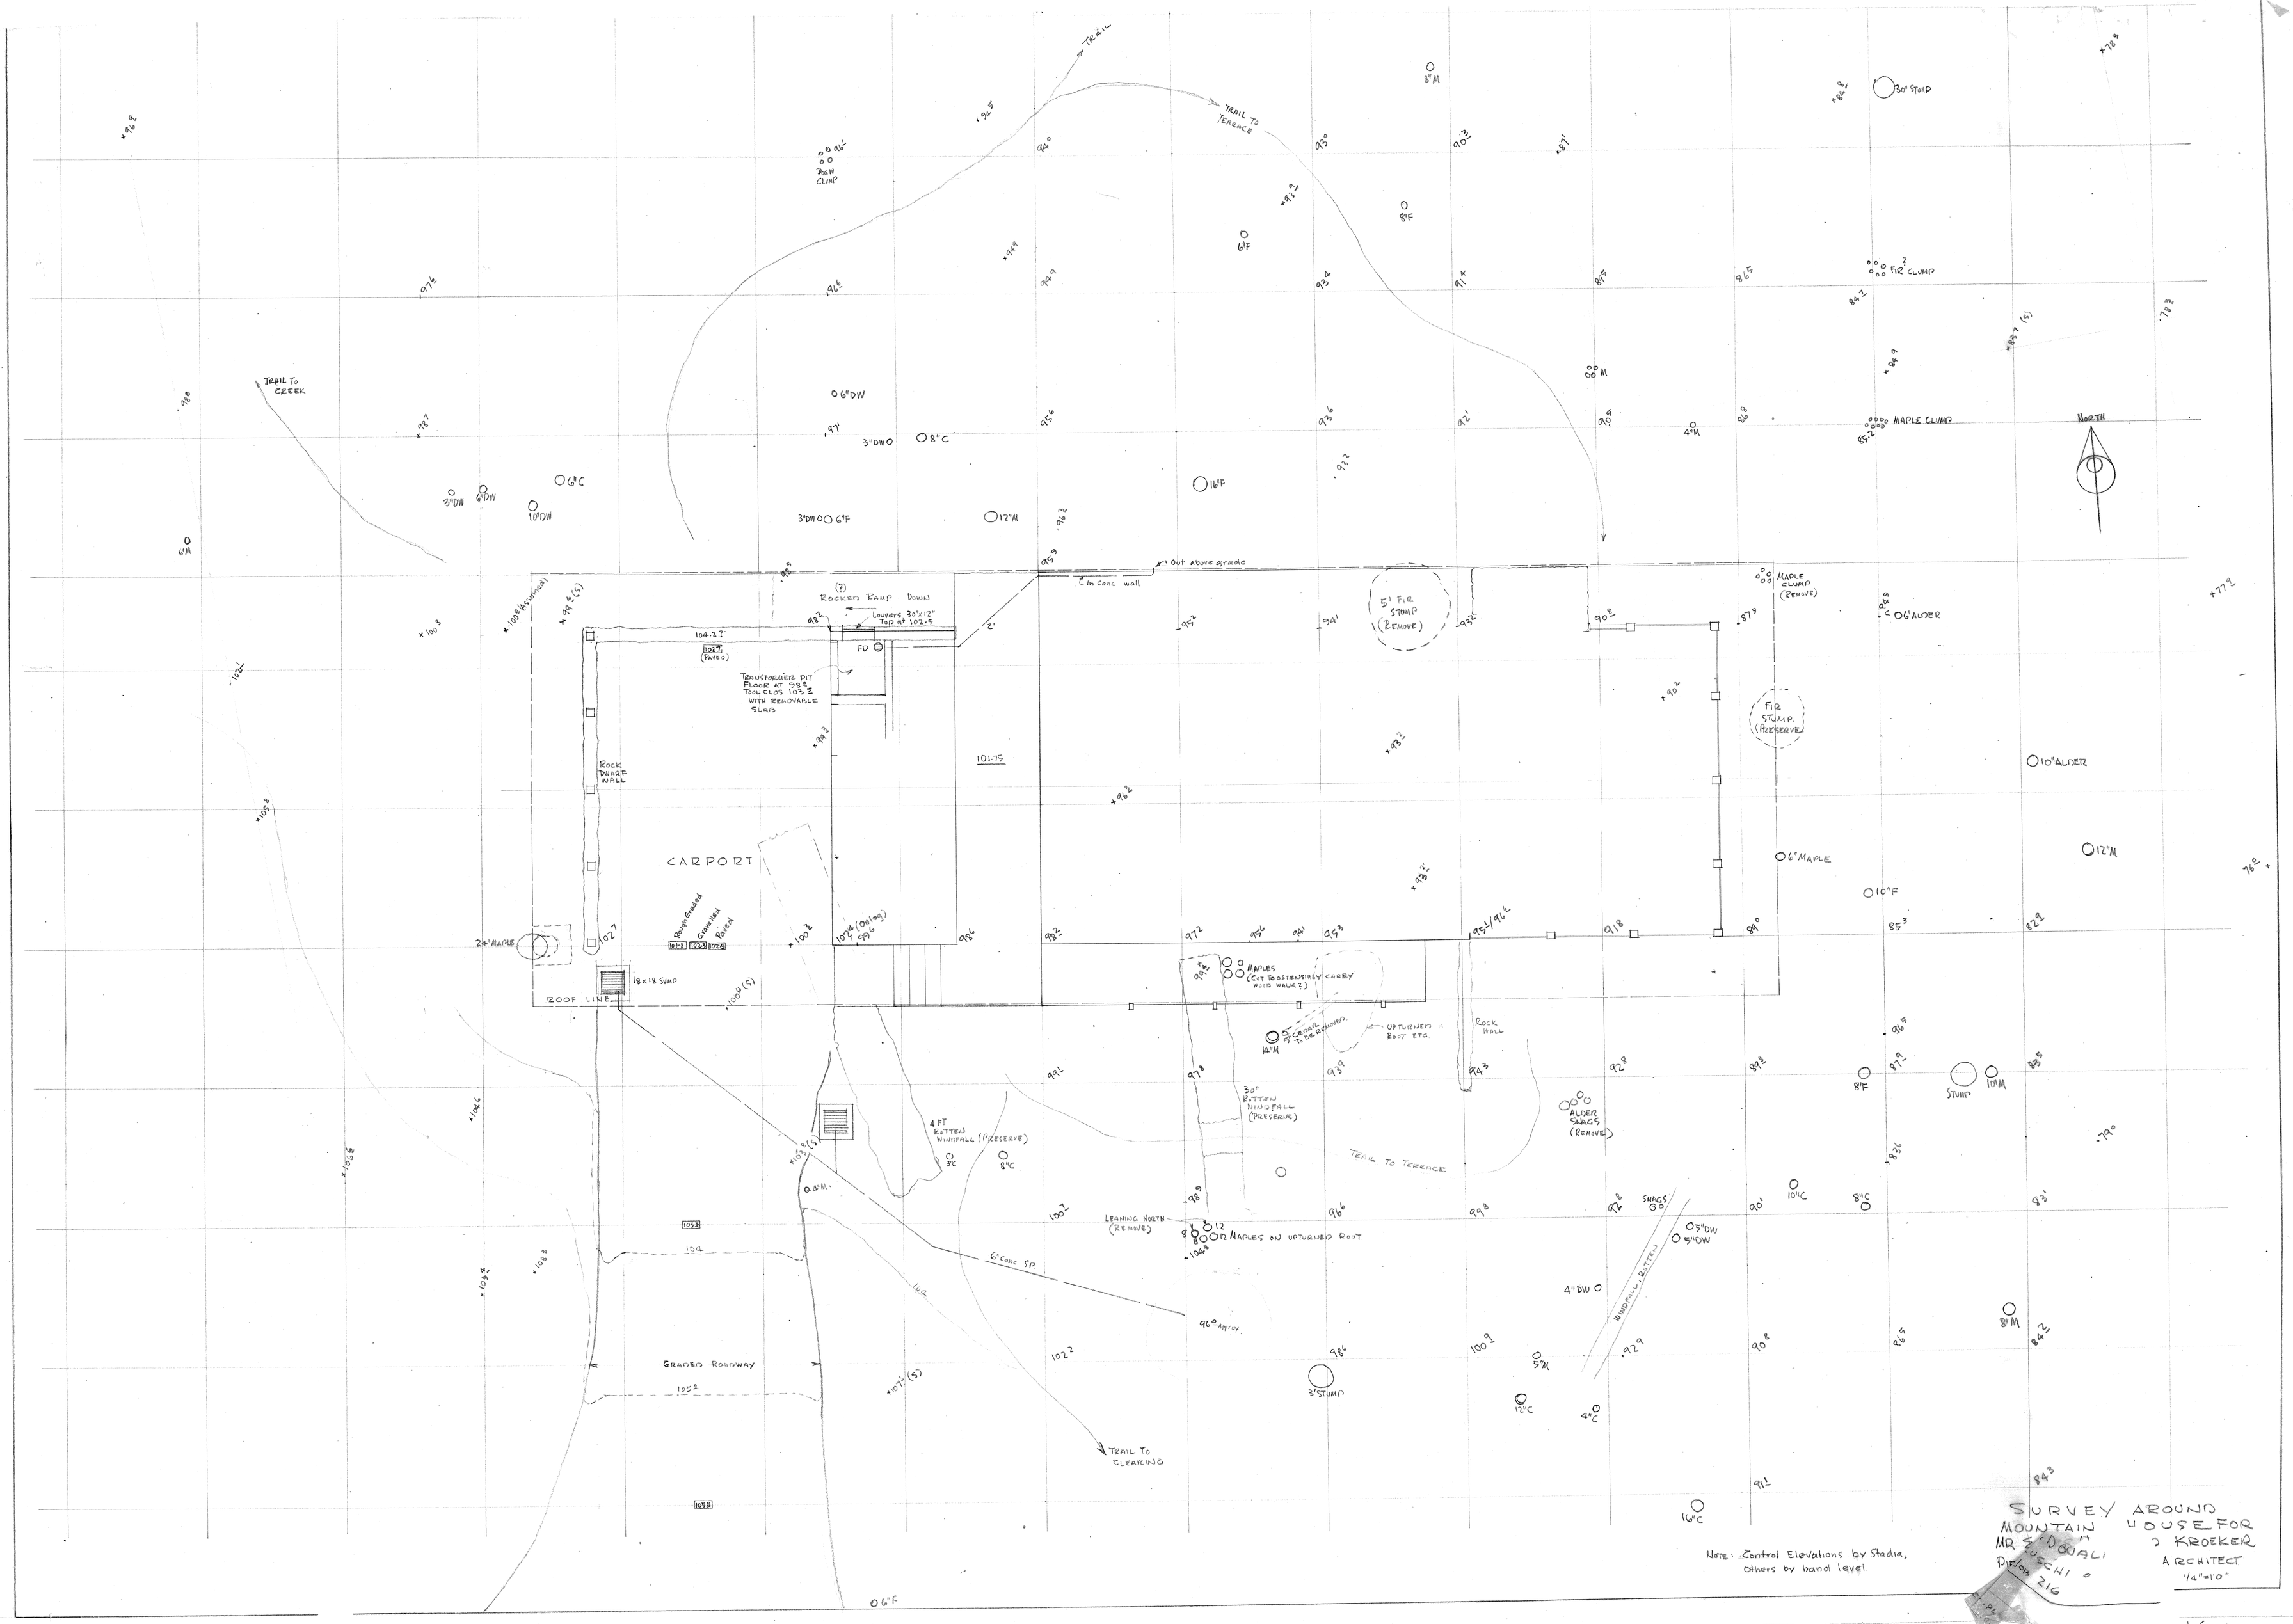

Note: Control Elevations by Stadia, others by hand level

SURVEY AROUND HOUSE FOR MOUNTAIN MR & MRS KROEKER
MR. & MRS. DONALD DIBLOW
ARCHITECT
SUSCHI
1/4"=1'0"
216