
ISAAC LEE SURVEY

APPROVED BY

Paula G. Williams 11-30-05
LEASEHOLDER SL-17 DATE

Robert C. Reynolds
LEASEHOLDER SL-18 DATE

L.S. Alexander 12-2-05
LEASEHOLDER SL-19 DATE

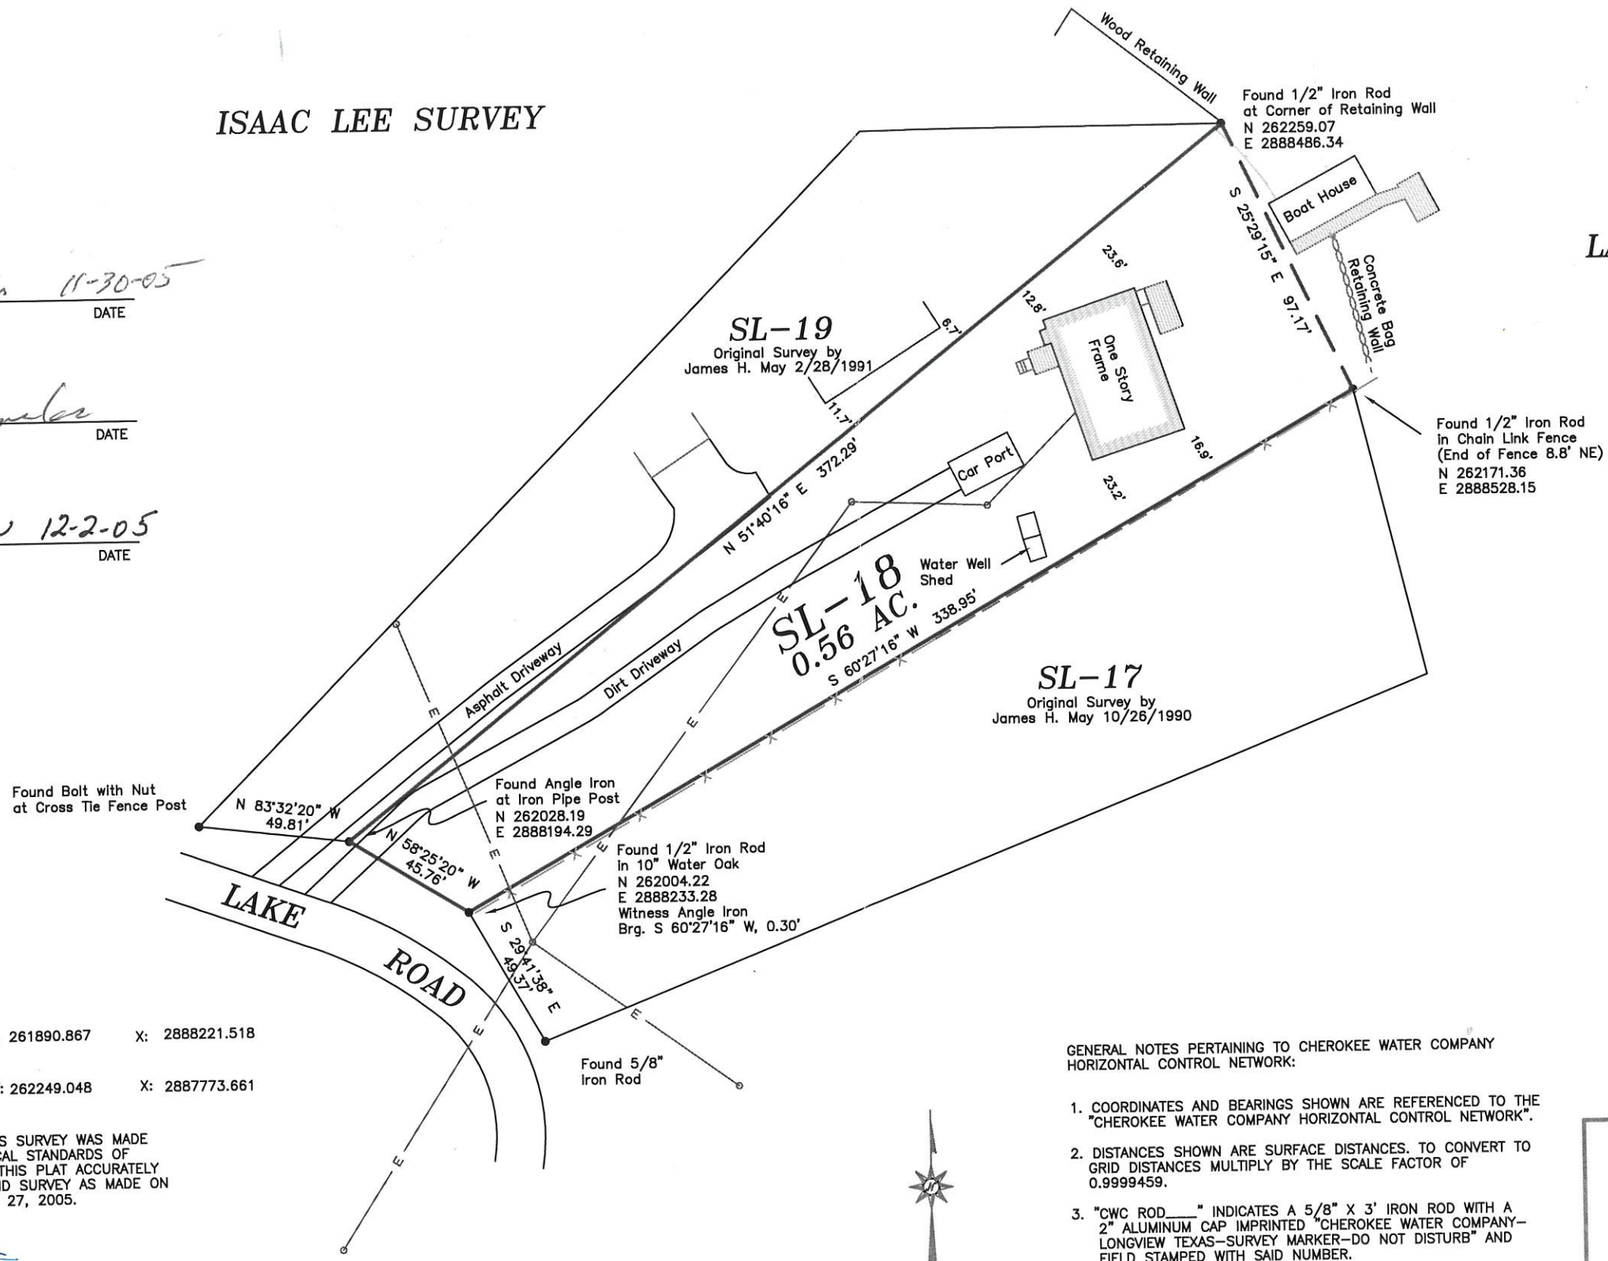

THIS SURVEY WAS ORIENTED TO:

(ORIGIN) CWC ROD 3126 Y: 261890.867 X: 2888221.518

(REFERENCE) CWC ROD 3024 Y: 262249.048 X: 2887773.661

IN MY PROFESSIONAL OPINION THIS SURVEY WAS MADE IN COMPLIANCE WITH THE TECHNICAL STANDARDS OF CHEROKEE WATER COMPANY AND THIS PLAT ACCURATELY REPRESENTS THE RESULTS OF SAID SURVEY AS MADE ON THE GROUND BY ME ON JANUARY 27, 2005.

J.D. BILLINGS
REGISTERED PROFESSIONAL LAND SURVEYOR
NO. 4133

CWC GRID NORTH

GENERAL NOTES PERTAINING TO CHEROKEE WATER COMPANY HORIZONTAL CONTROL NETWORK:

1. COORDINATES AND BEARINGS SHOWN ARE REFERENCED TO THE "CHEROKEE WATER COMPANY HORIZONTAL CONTROL NETWORK".
2. DISTANCES SHOWN ARE SURFACE DISTANCES. TO CONVERT TO GRID DISTANCES MULTIPLY BY THE SCALE FACTOR OF 0.9999459.
3. "CWC ROD____" INDICATES A 5/8" X 3' IRON ROD WITH A 2" ALUMINUM CAP IMPRINTED "CHEROKEE WATER COMPANY-LONGVIEW TEXAS-SURVEY MARKER-DO NOT DISTURB" AND FIELD STAMPED WITH SAID NUMBER.
4. THE "CHEROKEE WATER COMPANY HORIZONTAL CONTROL NETWORK" COORDINATES WERE ESTABLISHED FOR CHEROKEE WATER COMPANY BY OTHERS.

PLAT OF RECORD

SURVEY PLAT OF
LOT SL-18
LAKE CHEROKEE
RUSK COUNTY, TEXAS

DATE	SCALE	JOB NO.
1/27/05	1"=50'	G05-008

BILLINGS SURVEYING AND MAPPING COMPANY P.O.B. 2400 KILGORE, TEXAS 75663 PHONE (903) 983-3624

Rhonda McClendon 12/19/05

Rhonda McClendon SL 18 12/19/05

Robert G Reynolds 05-06-08

Rhonda McClendon 10/5/10