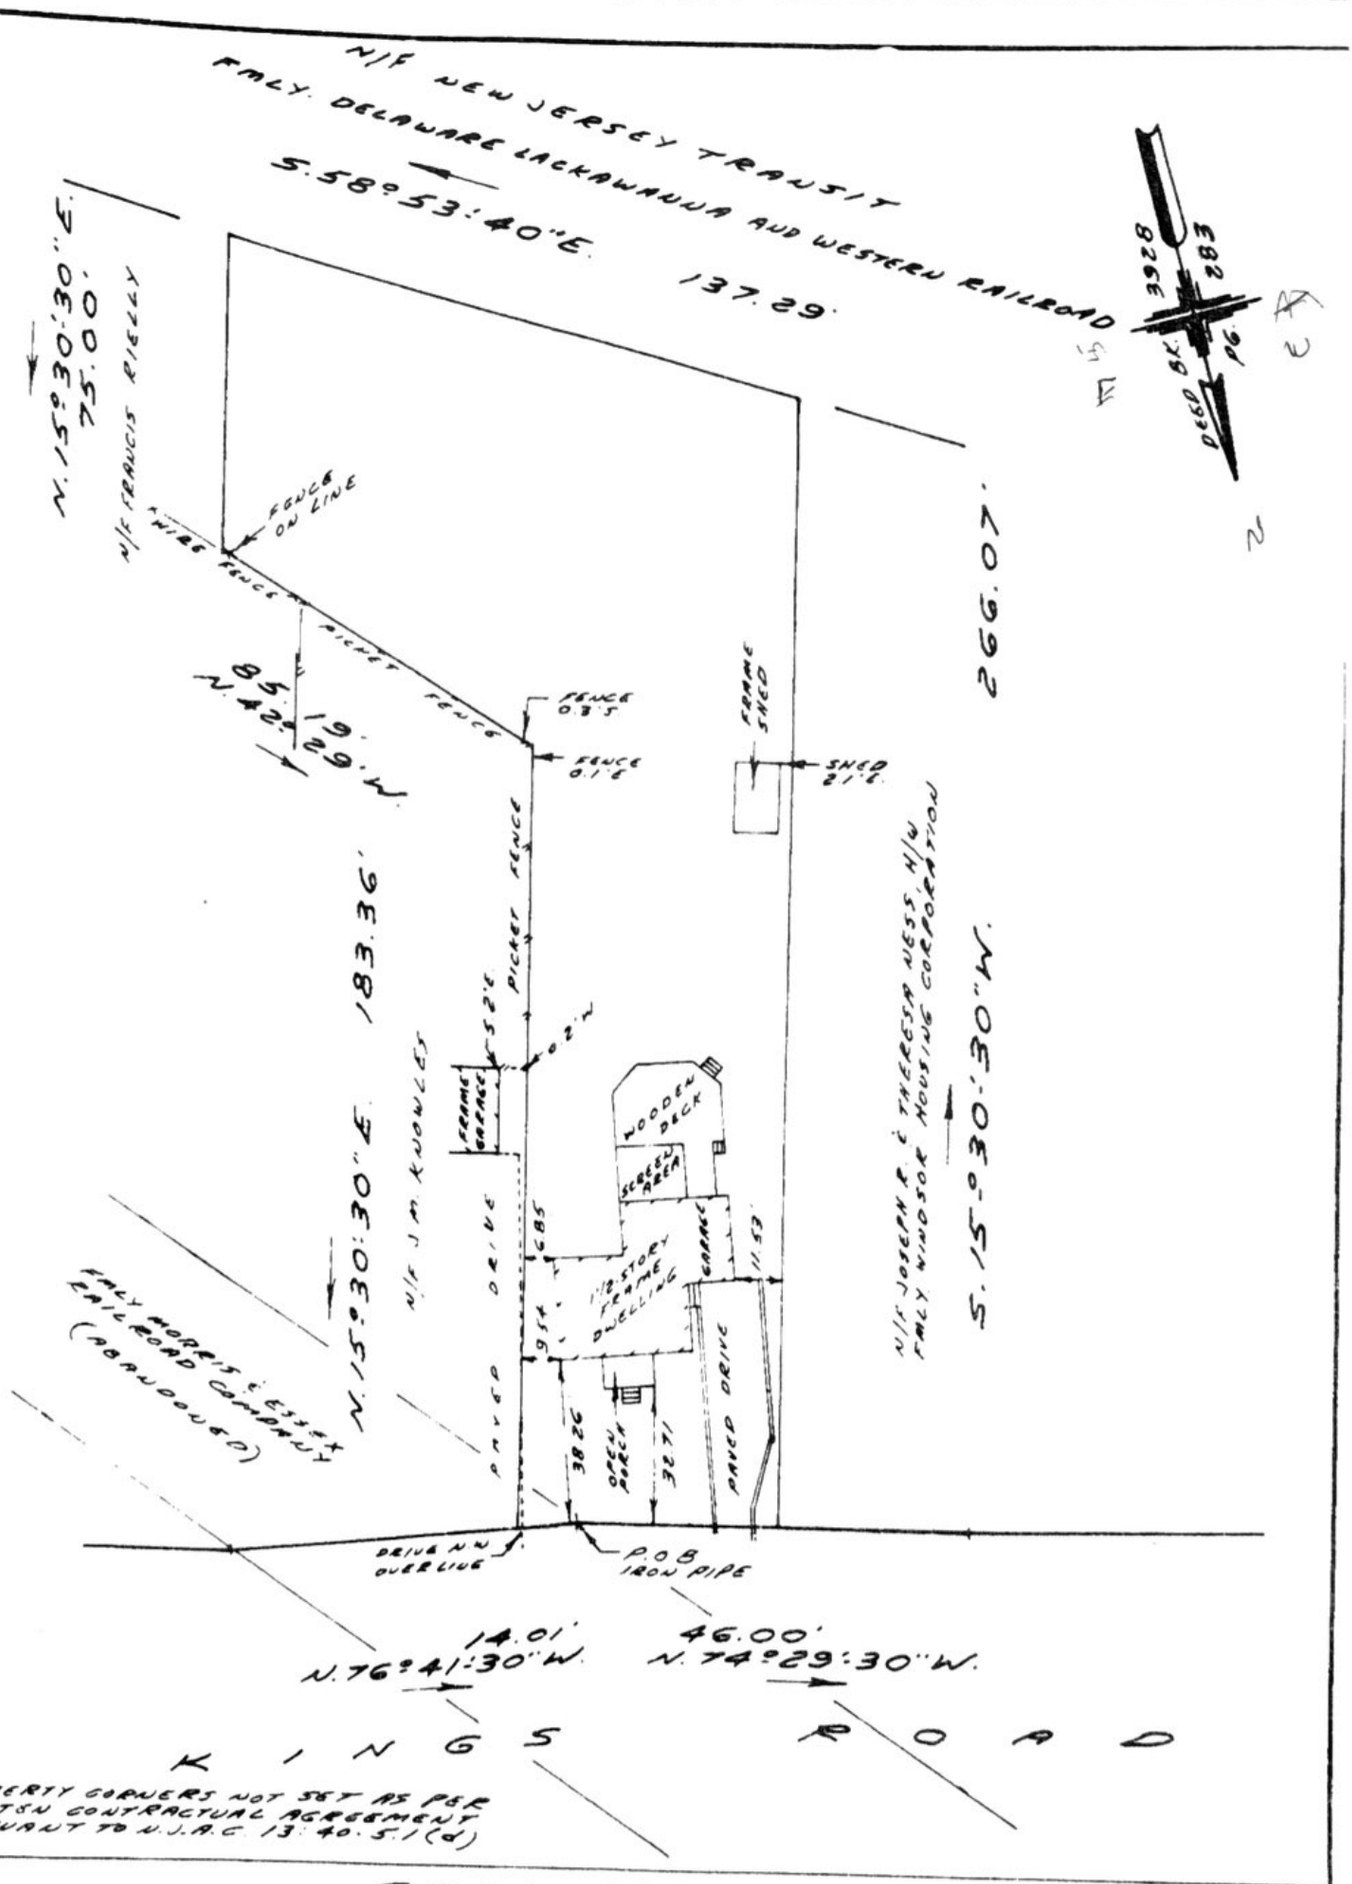

PROPERTY CORNERS NOT SET AS PER WRITTEN CONTRACTUAL AGREEMENT PURSUANT TO N.J.A.C. 13:40.5.1(d)

CARL D'EMILIO

39 KINGS ROAD

BOROUGH OF CHATHAM, MORRIS COUNTY, N.J.

This survey is certified to be accurate and correct to Carl D'Emilio single, Joseph B. Tiboni, Esq., Beechwood Title Agency, Inc., agents for Chicago Title Insurance Company, Summit Bank, its successors and/or assigns.

DATE	APRIL 17, 1998
SURVEY	98-1734
SCALE	1" = 40'
TAX BLOCK	28
TAX LOT	18
FIELD BOOK	SHEET 1
PAGE	1 & 2
DRAWN BY	T.A.D.

TITLE NO

CLARK SURVEYING & MAPPING CO.
400 MAIN AVENUE
CLIFTON N.J. 07014-1334

STEPHEN D. CLARK
LICENSE No. 35354

This certification is made only to hereon named parties for purchase and/or mortgage of herein delineated property by above named purchaser. No responsibility or liability is assumed by Surveyor for use of survey for any other purpose including, but not limited to, use of survey for survey affidavit, resale of property, or to any other person not listed in certification, either directly or indirectly.