HOUSE LOCATION FOR
TERRY COLEMAN
LITTLE RIVER TOWNSHIP
WAKE COUNTY
NORTH CAROLINA

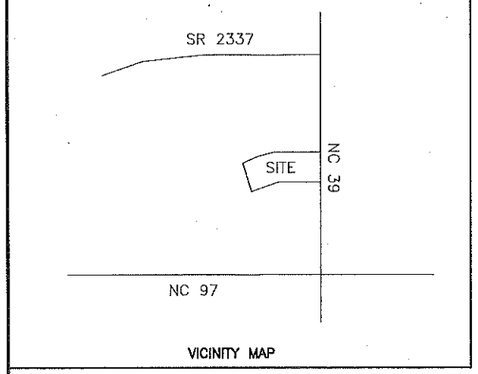

VICINITY MAP

NC GRID NORTH NAD 27

NOTE: BEING LOT 4 AS RECORDED IN BOOK OF MAPS 1995 PAGE 86.

NOTE: AREAS COMPUTED BY COORDINATE METHOD.

NOTE: THIS PROPERTY IS SUBJECT TO EASEMENTS AND RESTRICTIONS OF RECORD.

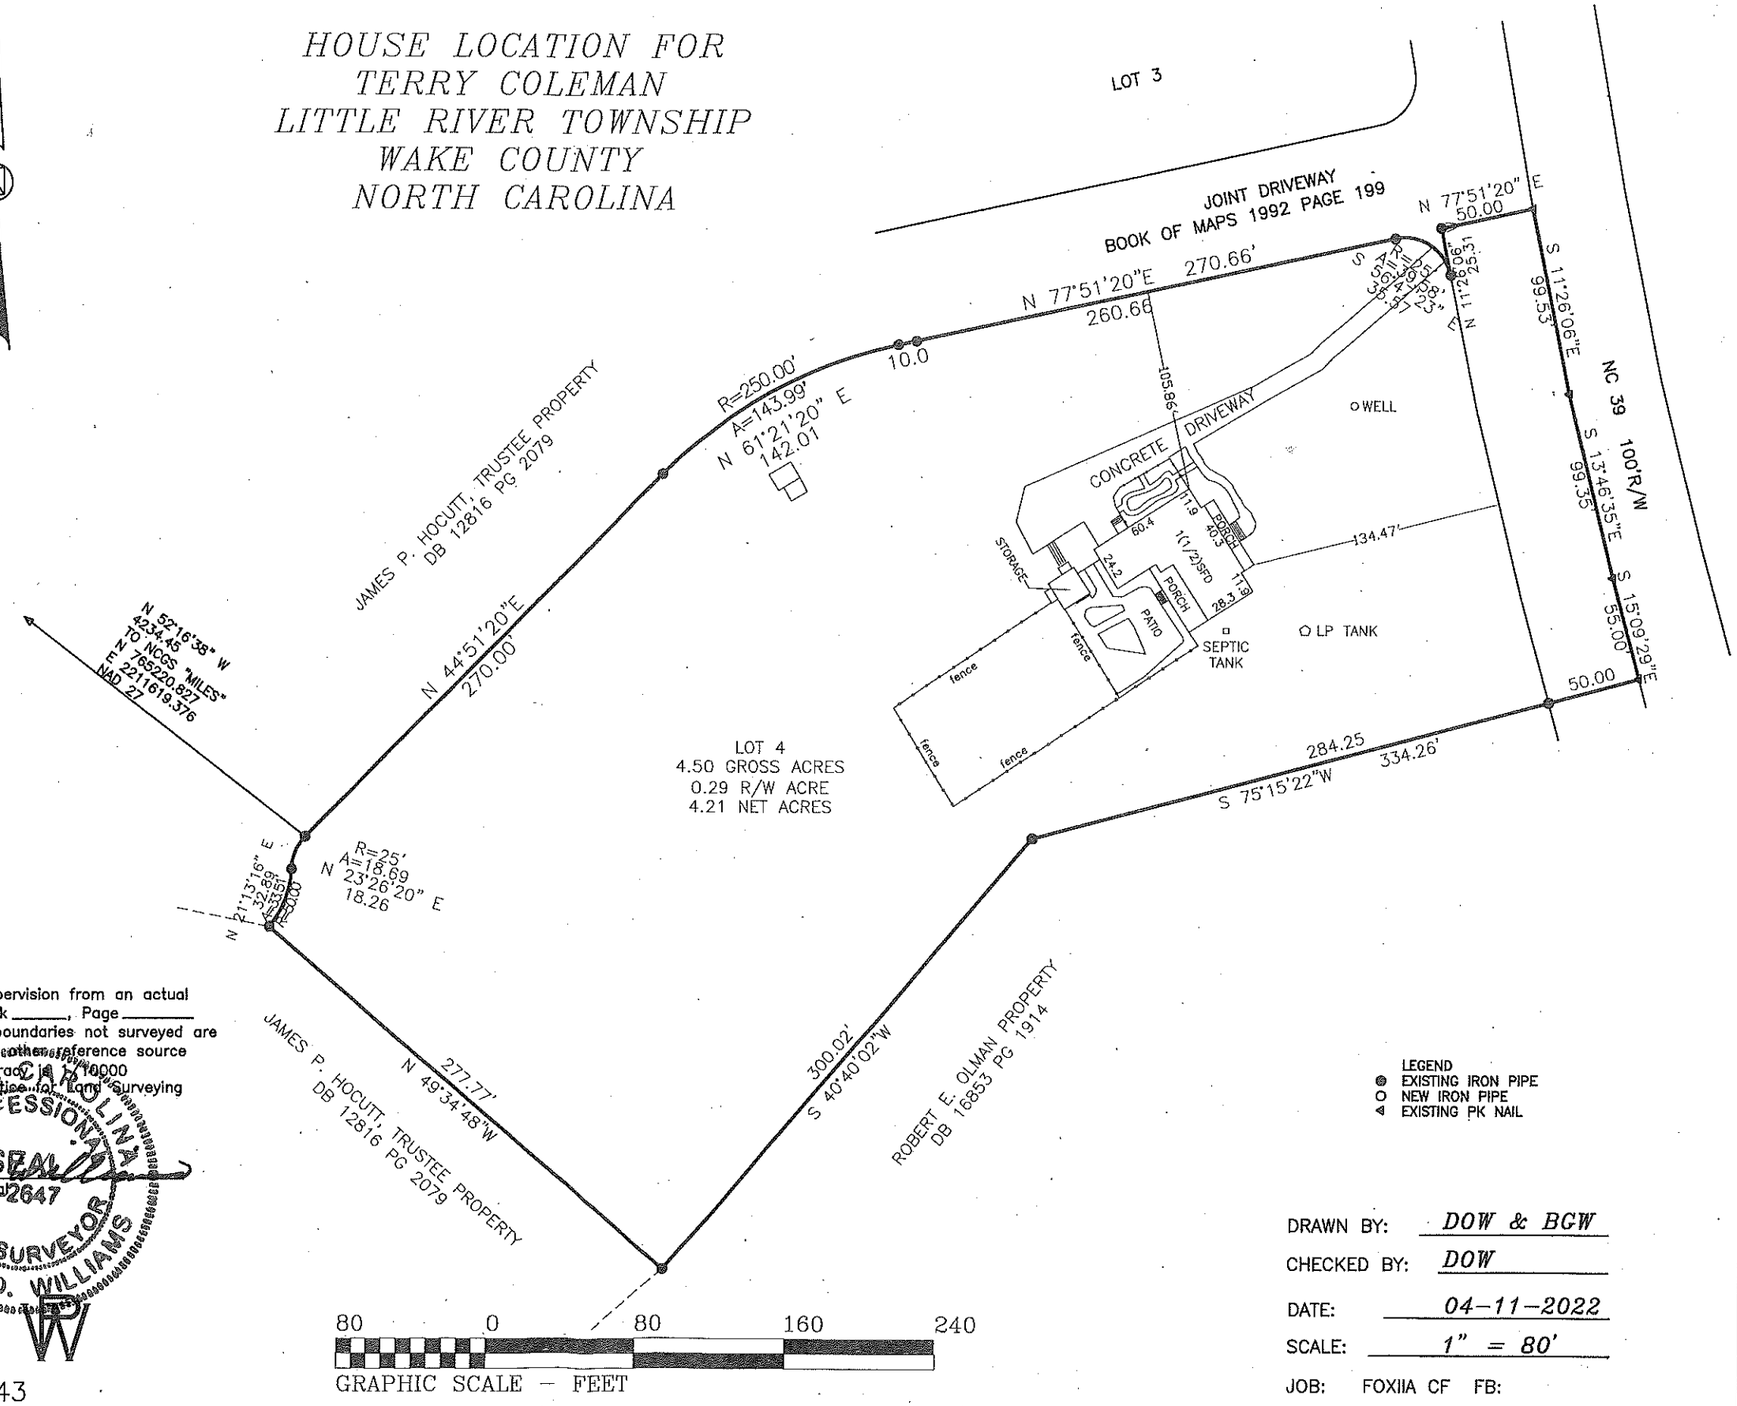

LEGEND
- EXISTING IRON PIPE
- NEW IRON PIPE
- EXISTING PK NAIL

80 0 80 160 240
GRAPHIC SCALE – FEET

I, DANNY O. WILLIAMS, certify that this map was drawn under my supervision from an actual survey made under my supervision (deed description recorded in Book _____, Page _____ or other reference source *MB 1995 PG 86*); that the boundaries not surveyed are indicated as drawn from information in Book _____, page _____ or other reference source *MB 1995 PG 86*; that the ration of precision or positional accuracy is 1:10000 and that this map meets the requirements of The Standards of Practice for Land Surveying in North Carolina (21 NCAC 56.1600).

This *11TH* day of *APRIL*, *2022*.

P. L. S. L–2647

NORTH CAROLINA PROFESSIONAL SEAL L-2647 LAND SURVEYOR DANNY O. WILLIAMS

WILLIAMS – PEARCE and ASSOC., P.A.
PROFESSIONAL LAND SURVEYORS, P.A.
1000 N. ARENDELL AVE.
P.O. BOX 892, ZEBULON, N.C. 27597
PHONE: 919–269–9605 LIC. # C–0243

DRAWN BY: *DOW & BGW*
CHECKED BY: *DOW*
DATE: *04–11–2022*
SCALE: *1" = 80'*
JOB: FOXIIA CF FB: