CLOSET 1
FOLKSTONE 2MM
SIGNATURE MATT NICKEL

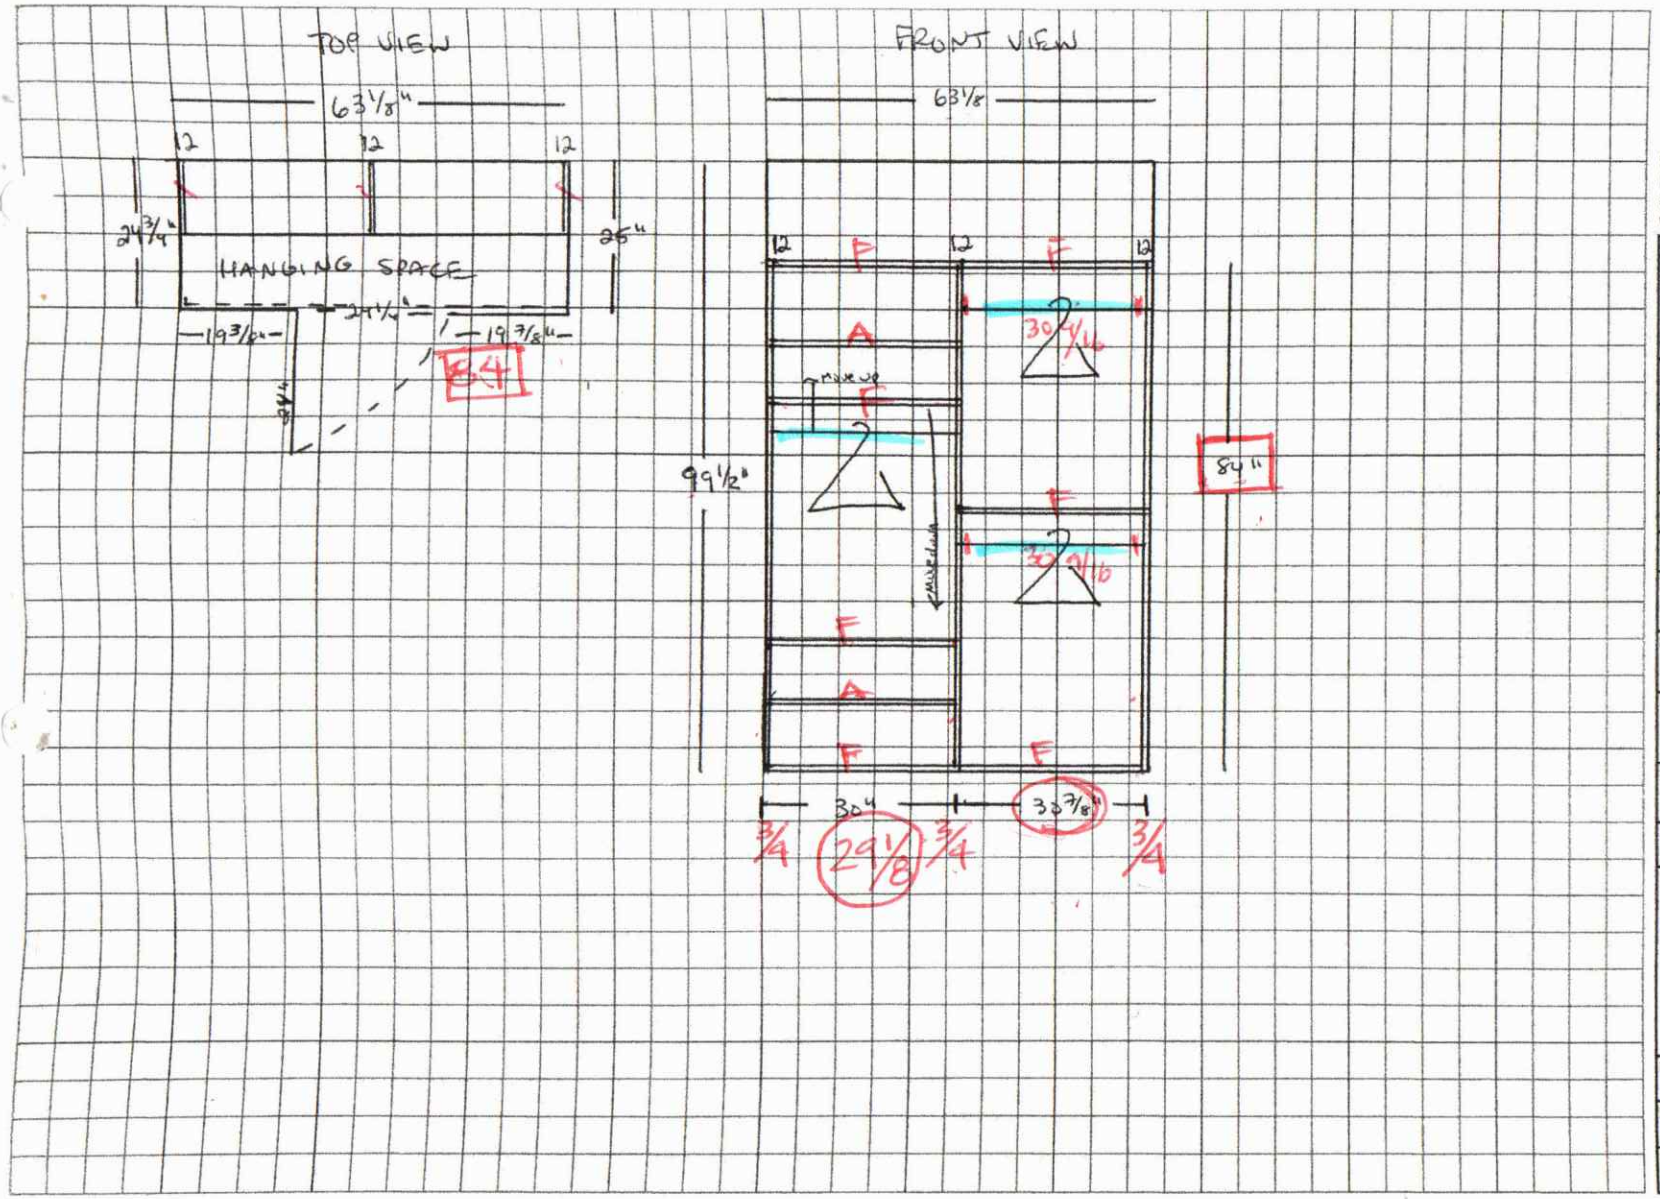


ClosetsbyDesign

9320 NW 100th St.
Medley, FL 33178
800-293-3744 | 786-605-9096
www.closetsbydesign.com

Page 1 of 1

☐ Everyday ☑ Classic ☐ Regency
☐ Office ☐ Brio ☐ Infinity
☐ Entertainment Center ☐ Garage
☐ Other

Name: Mrs Reggie Cantera
Client Number: 12931
Location: Master Bed
Floor: ☑ 1 ☐ 2
Height: 99 1/2"
Elevator: ☐ Yes ☑ No
Depth: 24 3/4" - 25"
Wall Type: ☐ Dry Wall ☐ Concrete ☑ Plaster
Width: 63 1/8"
RRW: 19 7/8"
Baseboard: ☑ Remove ☐ Keep
LRW: 19 3/8"
Closet Tear Out: ☑ None ☐ Minor ☐ Std ☐ Major
Door Opening: 24 1/4"
Door Type: Swing at left
Melamine Color: Folkstone
Edge Color: Folkstone.
Remarks
Special Order: ☐ Yes ☑ No
Obstacles
Electrical ☐ Yes ☑ No
Plumbing ☐ Yes ☑ No
Safe ☐ Yes ☑ No
Other ☐ Yes ☑ No
Handle ☐ Knob ☐ Color
Bid Date: 4/19/24
Install Date: 6/19/24
Client Signature

F104 Revised 6-15

CLOSET 2
FOLKSTONE 2MM

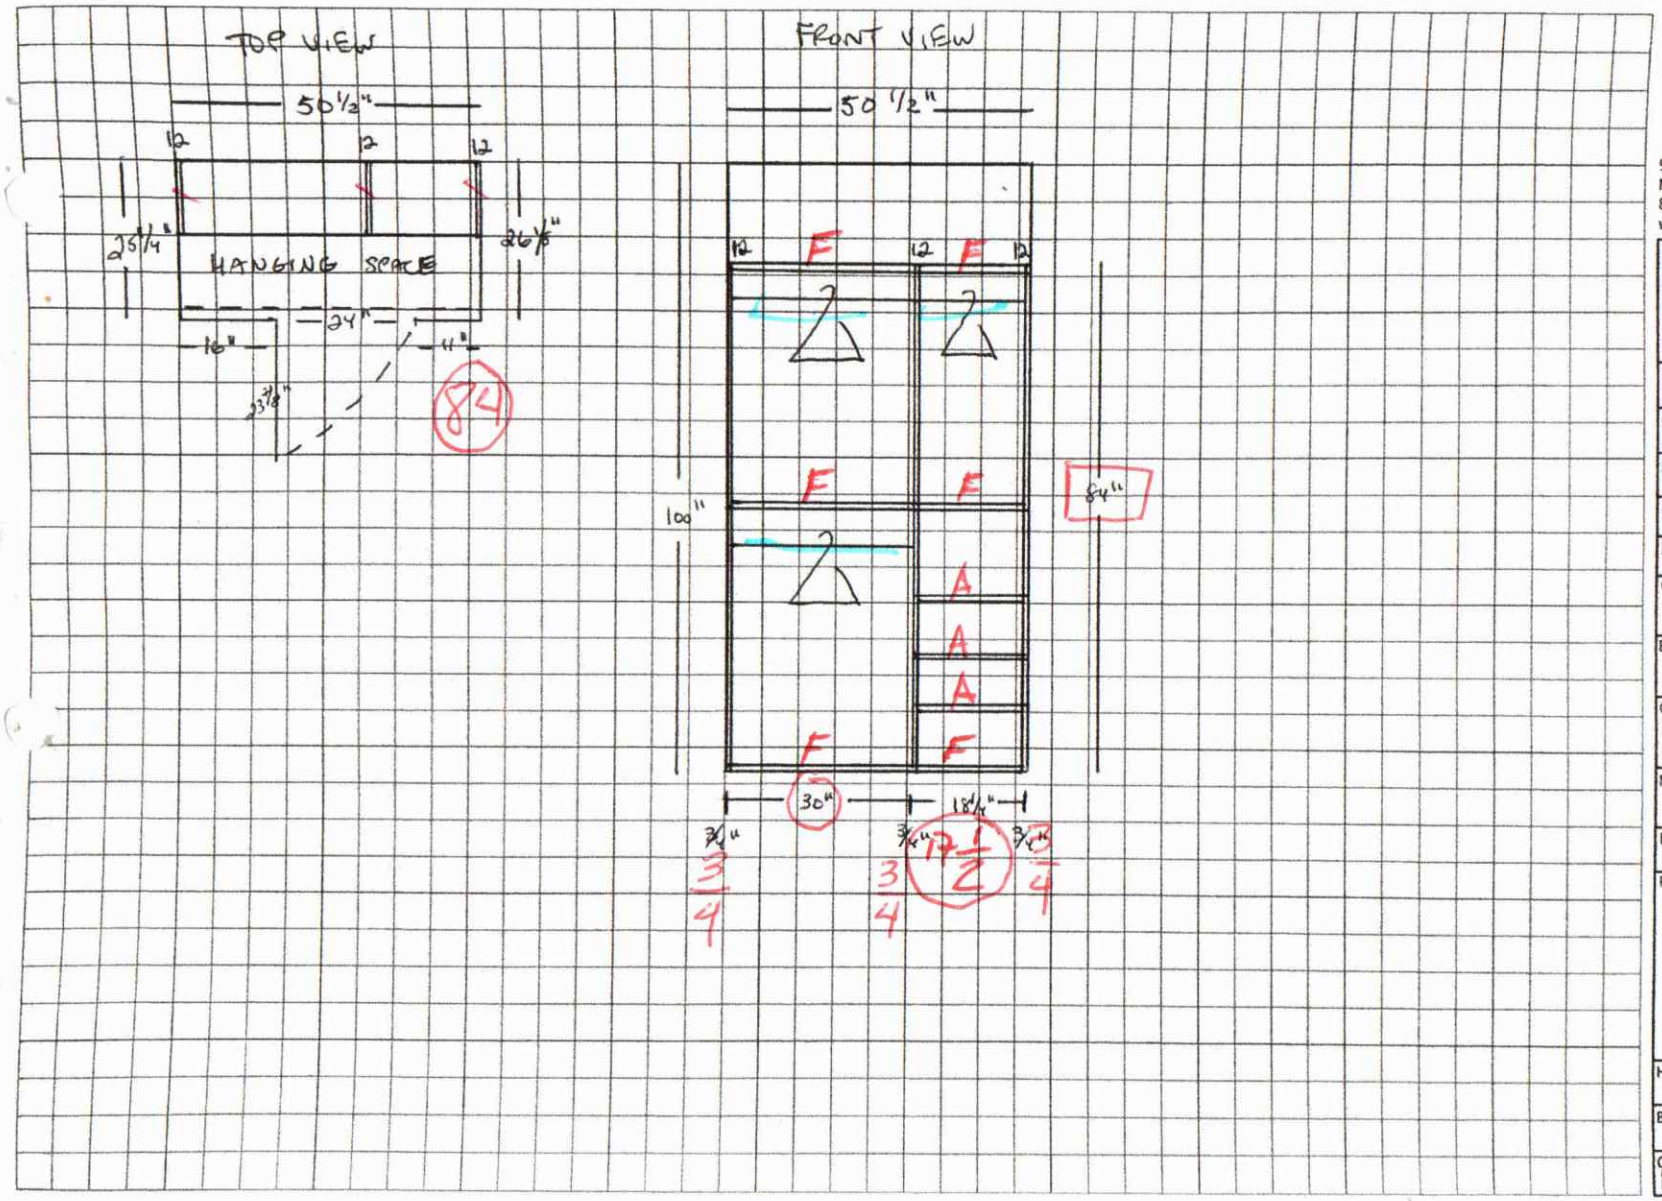


ClosetsbyDesign

9320 NW 100th St.
Medley, FL 33178
800-293-3744 | 786-605-9096
www.closetsbydesign.com

Page 1 of 1

☐ Everyday ☑ Classic ☐ Regency
☐ Office ☐ Brio ☐ Infinity
☐ Entertainment Center ☐ Garage
☐ Other

Name: Mrs Reggie Cantera

Client Number: 12931

Location: Daughter's Room.

Floor: ☑ 1 ☐ 2

Height: 100"

Elevator: ☐ Yes ☑ No

Depth: 25 1/4" - 26 1/8"

Wall Type: ☑ Dry Wall ☐ Concrete ☑ Plaster

Width: 50 1/2

RRW: 11"

Baseboard: ☑ Remove ☐ Keep

LRW: 16"

Closet Tear Out: ☑ None ☐ Minor ☐ Std ☐ Major

Door Opening: 24"

Door Type: Swing out left.

Melamine Color: folkstone

Edge Color: folkstone

Remarks

Special Order: ☐ Yes ☑ No

Obstacles
Electrical ☐ Yes ☑ No
Plumbing ☐ Yes ☑ No
Safe ☐ Yes ☑ No
Other ☐ Yes ☑ No

Handle ☐ Knob ☐ Color

Bid Date: 4/19/24

Install Date: 6/19/24

Client Signature

1104 Revised 6/15

CLOSET 3
FOLKSTONE 2MM

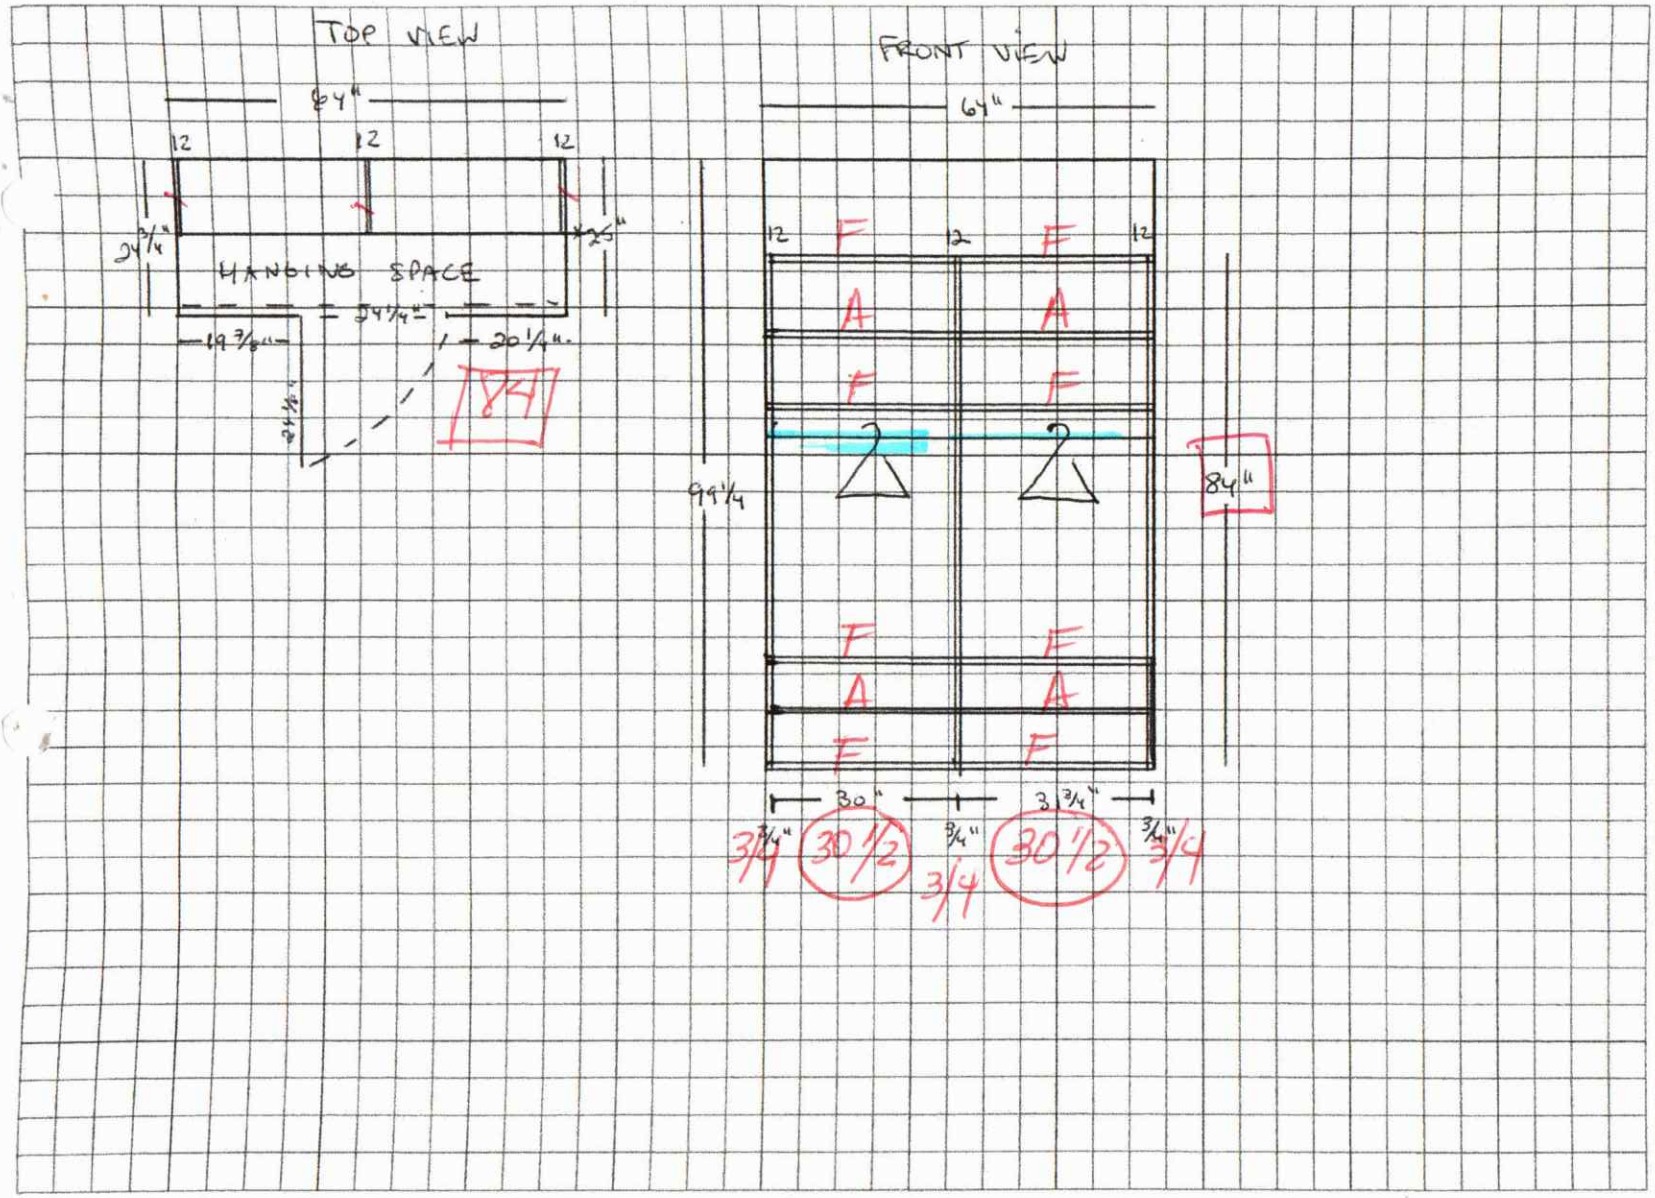


ClosetsbyDesign

9320 NW 100th St.
Medley, FL 33178
800-293-3744 | 786-605-9096
www.closetsbydesign.com

Page 1 of 1

☐ Everyday ☑ Classic ☐ Regency
☐ Office ☐ Brio ☐ Infinity
☐ Entertainment Center ☐ Garage
☐ Other

Name: Mrs Reggie Cantera
Client Number: 12931
Location: Son's Room.

| | |
|---|---|
| Floor ☑ 1 ☐ 2 | Height 99 1/4" |
| Elevator ☐ Yes ☑ No | Depth 24 3/4" - 25 1/4" |
| Wall Type ☐ Dry Wall ☑ Plaster ☐ Concrete | Width 64" |
| | RRW 20 1/4" |
| Baseboard ☑ Remove ☐ Keep | LRW 19 7/8" |
| Closet Tear Out ☑ None ☐ Minor ☐ Std ☐ Major | Door Opening 24 1/4" |
| | Door Type Swing out left |

Melamine Color: Folkstone
Edge Color: folkstone

Remarks

Special Order ☐ Yes ☑ No

Obstacles
Electrical ☐ Yes ☑ No
Plumbing ☐ Yes ☑ No
Safe ☐ Yes ☑ No
Other ☐ Yes ☑ No

Handle ☐ Knob ☐ Color

Bid Date 4/19/24
Install Date 6/19/24
Client Signature

F104 Revised 6-15