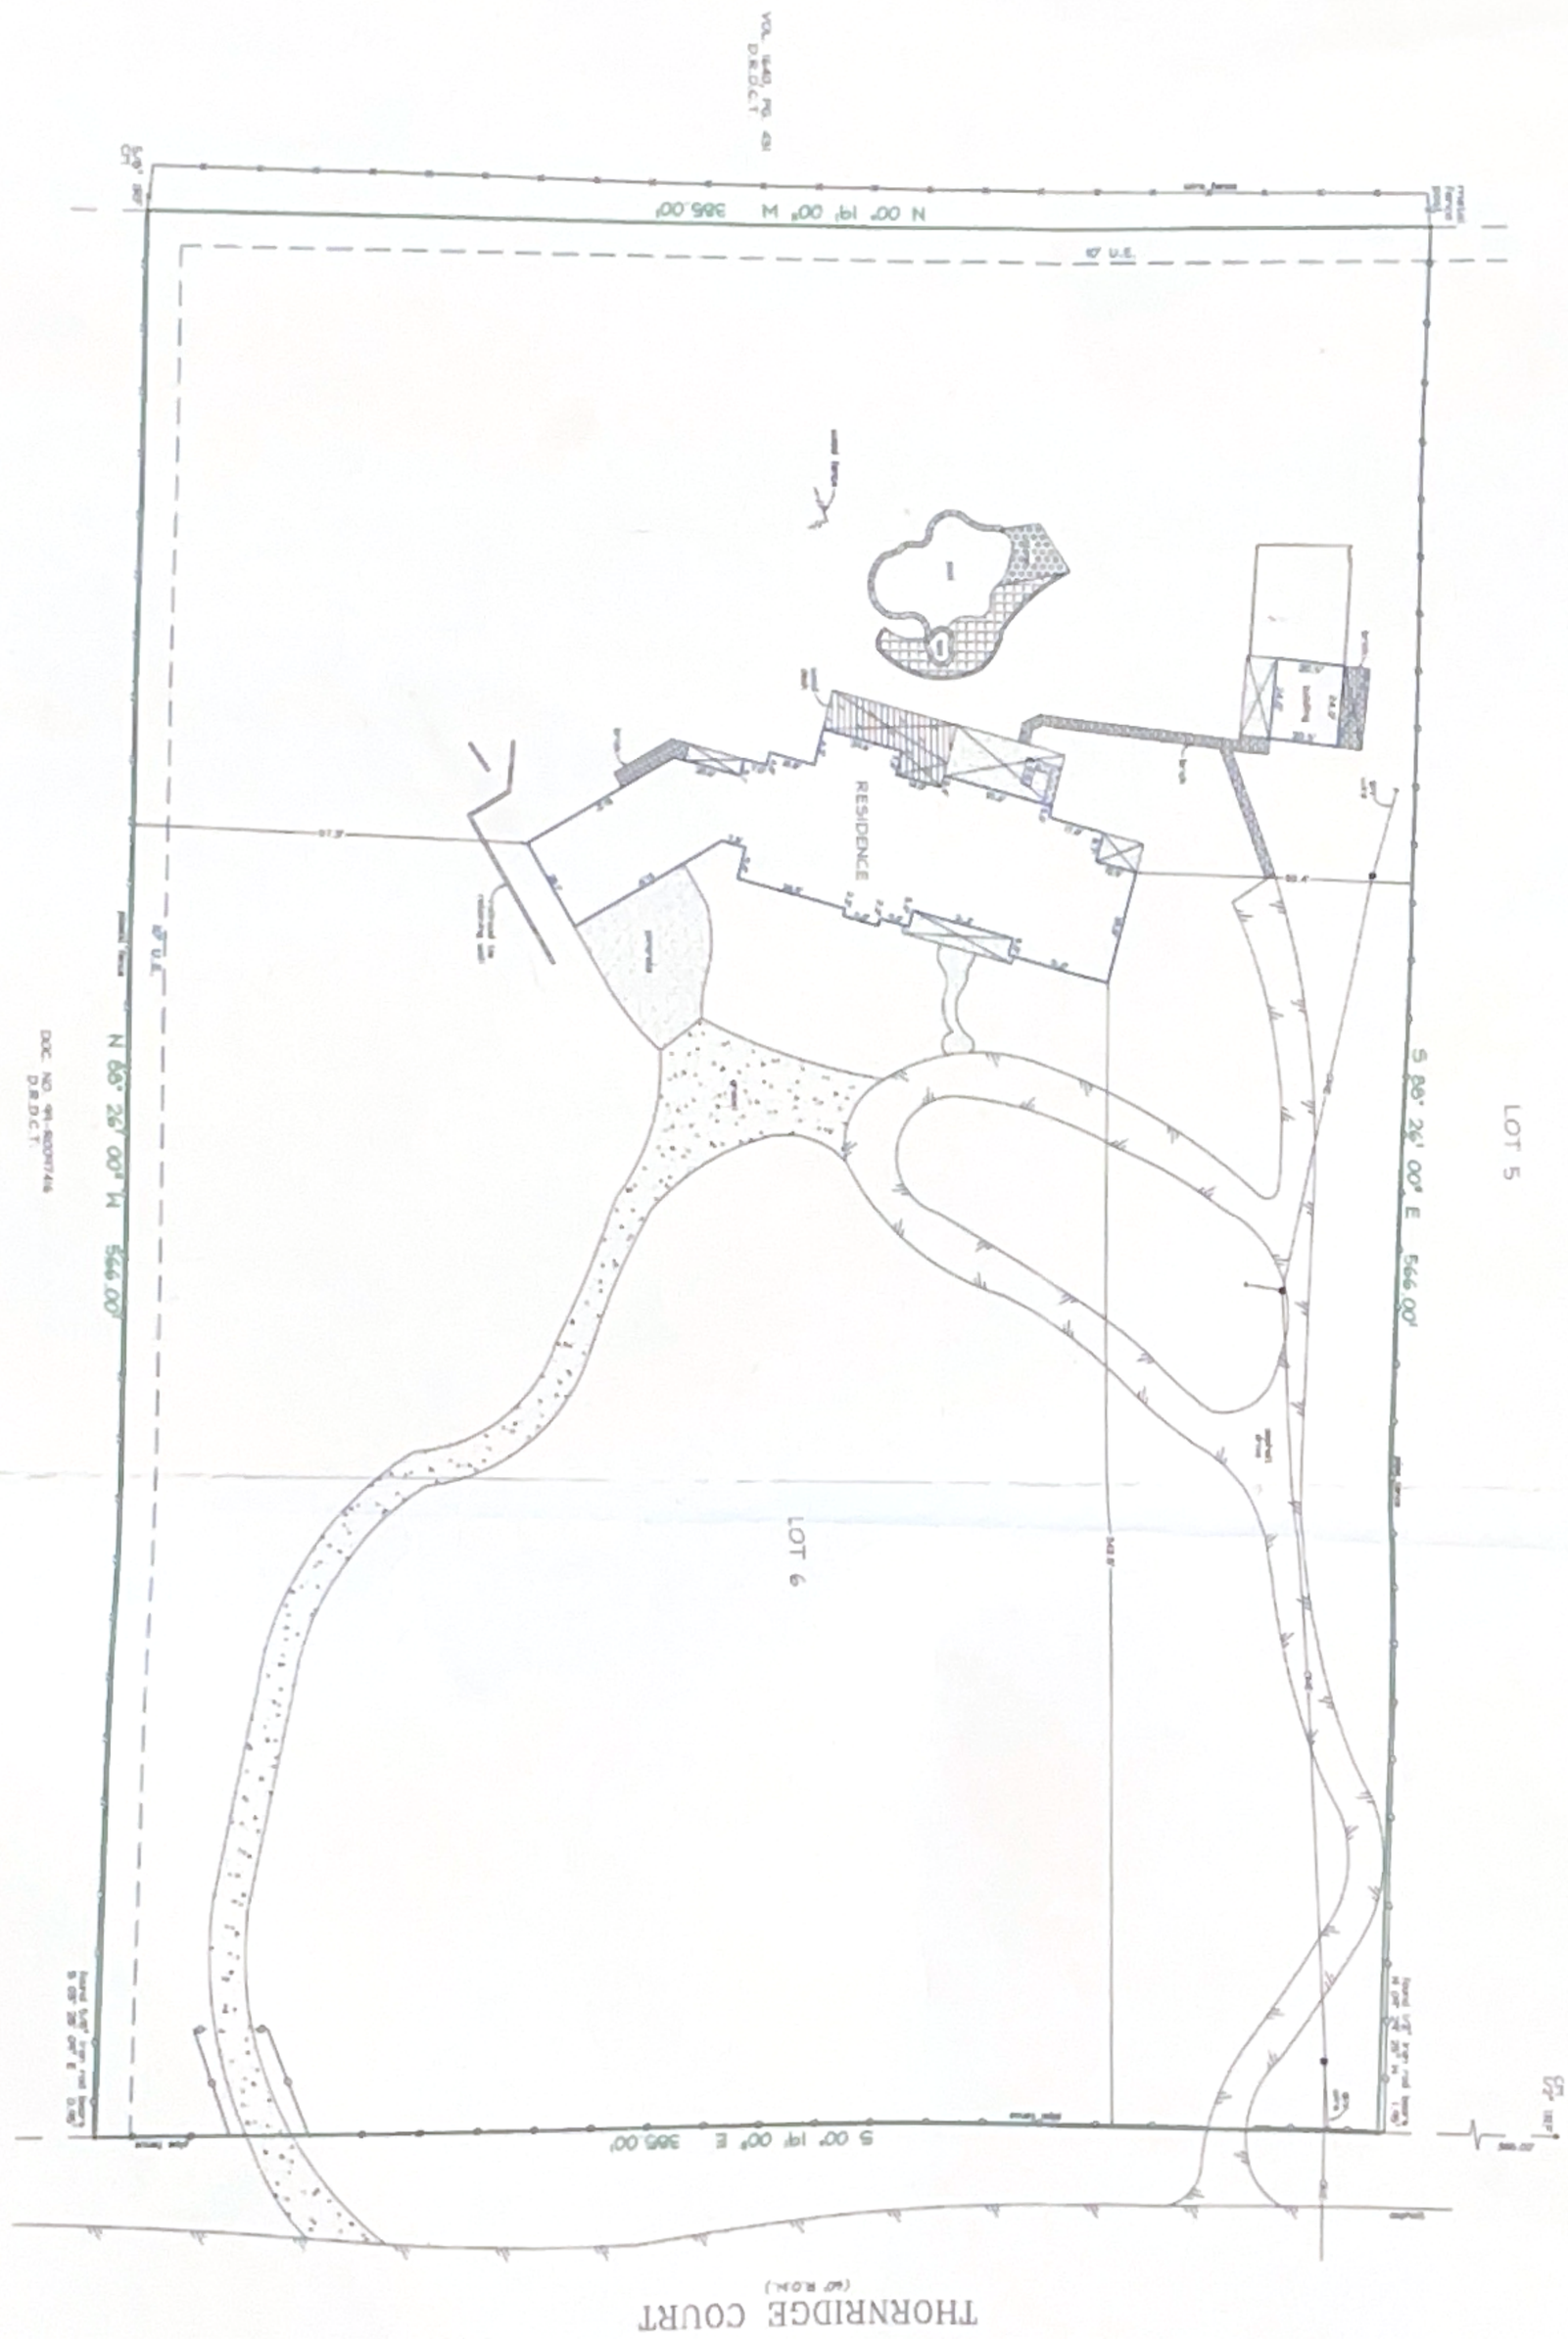

LEGEND OF ABBREVIATIONS AND SYMBOLS

LEGAL DESCRIPTION

Lot 6 of Southern L Country Club Estates, a Subdivision in the W.J. Reed Survey, Abstract No. 1275, in the City of Argyle, Denton County, Texas, according to the map or plat thereof recorded in Volume 2, Page 1, Plat Records, Denton County, Texas.

A.L.S. LAND SURVEYING

Scale: 1" = 30' | Field: DRM | Page: 1 of 1 | Job No.: 1024-020

1004 TATE SPRINGS ROAD # 200, ARLINGTON, TX 76014 · PHN (817)478-6002, FAX# (817)478-6443, TOLL FREE# (866)302-4867

Copyright ©

Address: 101 THORNRIDGE COURT

G.F. No.: ALDRA-ATX0000294

Effective date: 06/29/10

Surveyor's Seal: STATE OF TEXAS, RONNIE E. DRAN, 5314, REGISTERED PROFESSIONAL LAND SURVEYOR

orders @ LFW surveyor.com